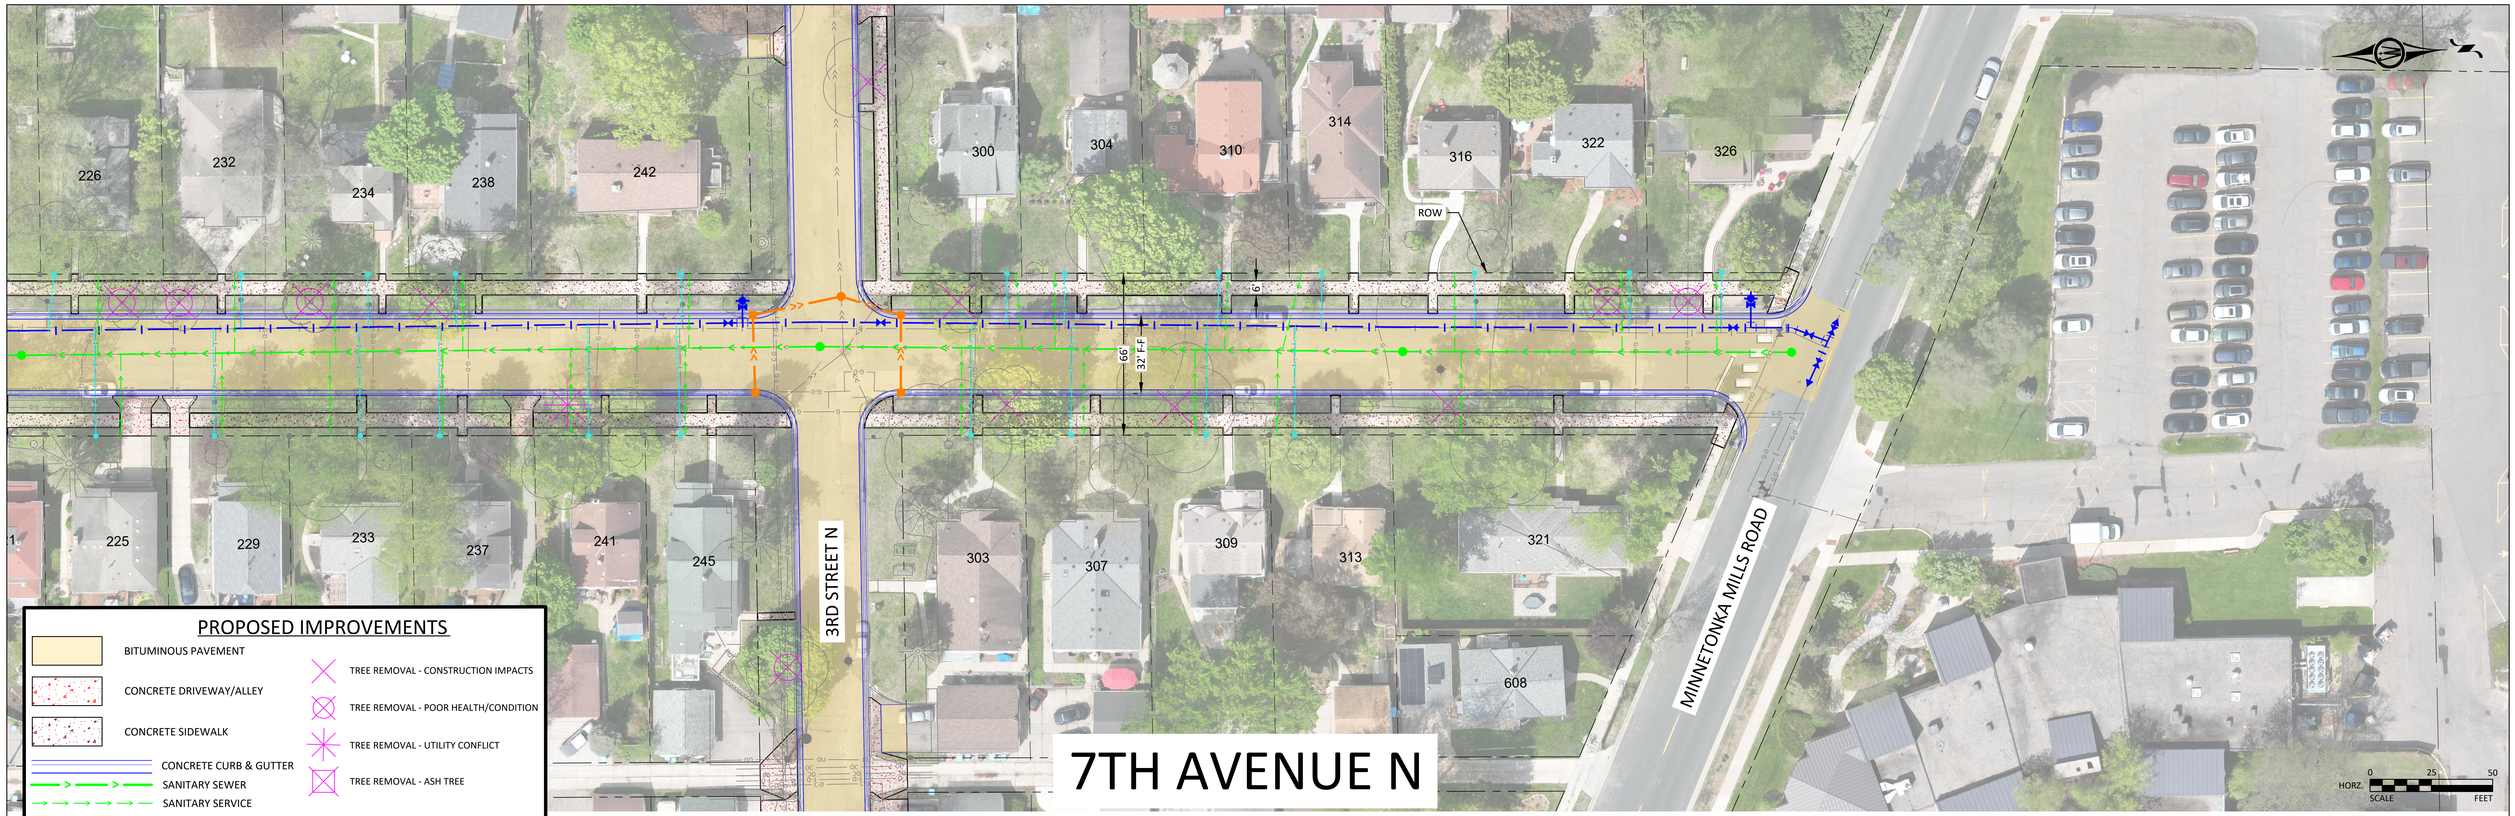

PROPOSED IMPROVEMENTS

- BITUMINOUS PAVEMENT
- CONCRETE DRIVEWAY/ALLEY
- CONCRETE SIDEWALK
- CONCRETE CURB & GUTTER
- SANITARY SEWER
- SANITARY SERVICE
- WATERMAIN
- WATER SERVICE
- STORM SEWER
- TREE REMOVAL - CONSTRUCTION IMPACTS
- TREE REMOVAL - POOR HEALTH/CONDITION
- TREE REMOVAL - UTILITY CONFLICT
- TREE REMOVAL - ASH TREE

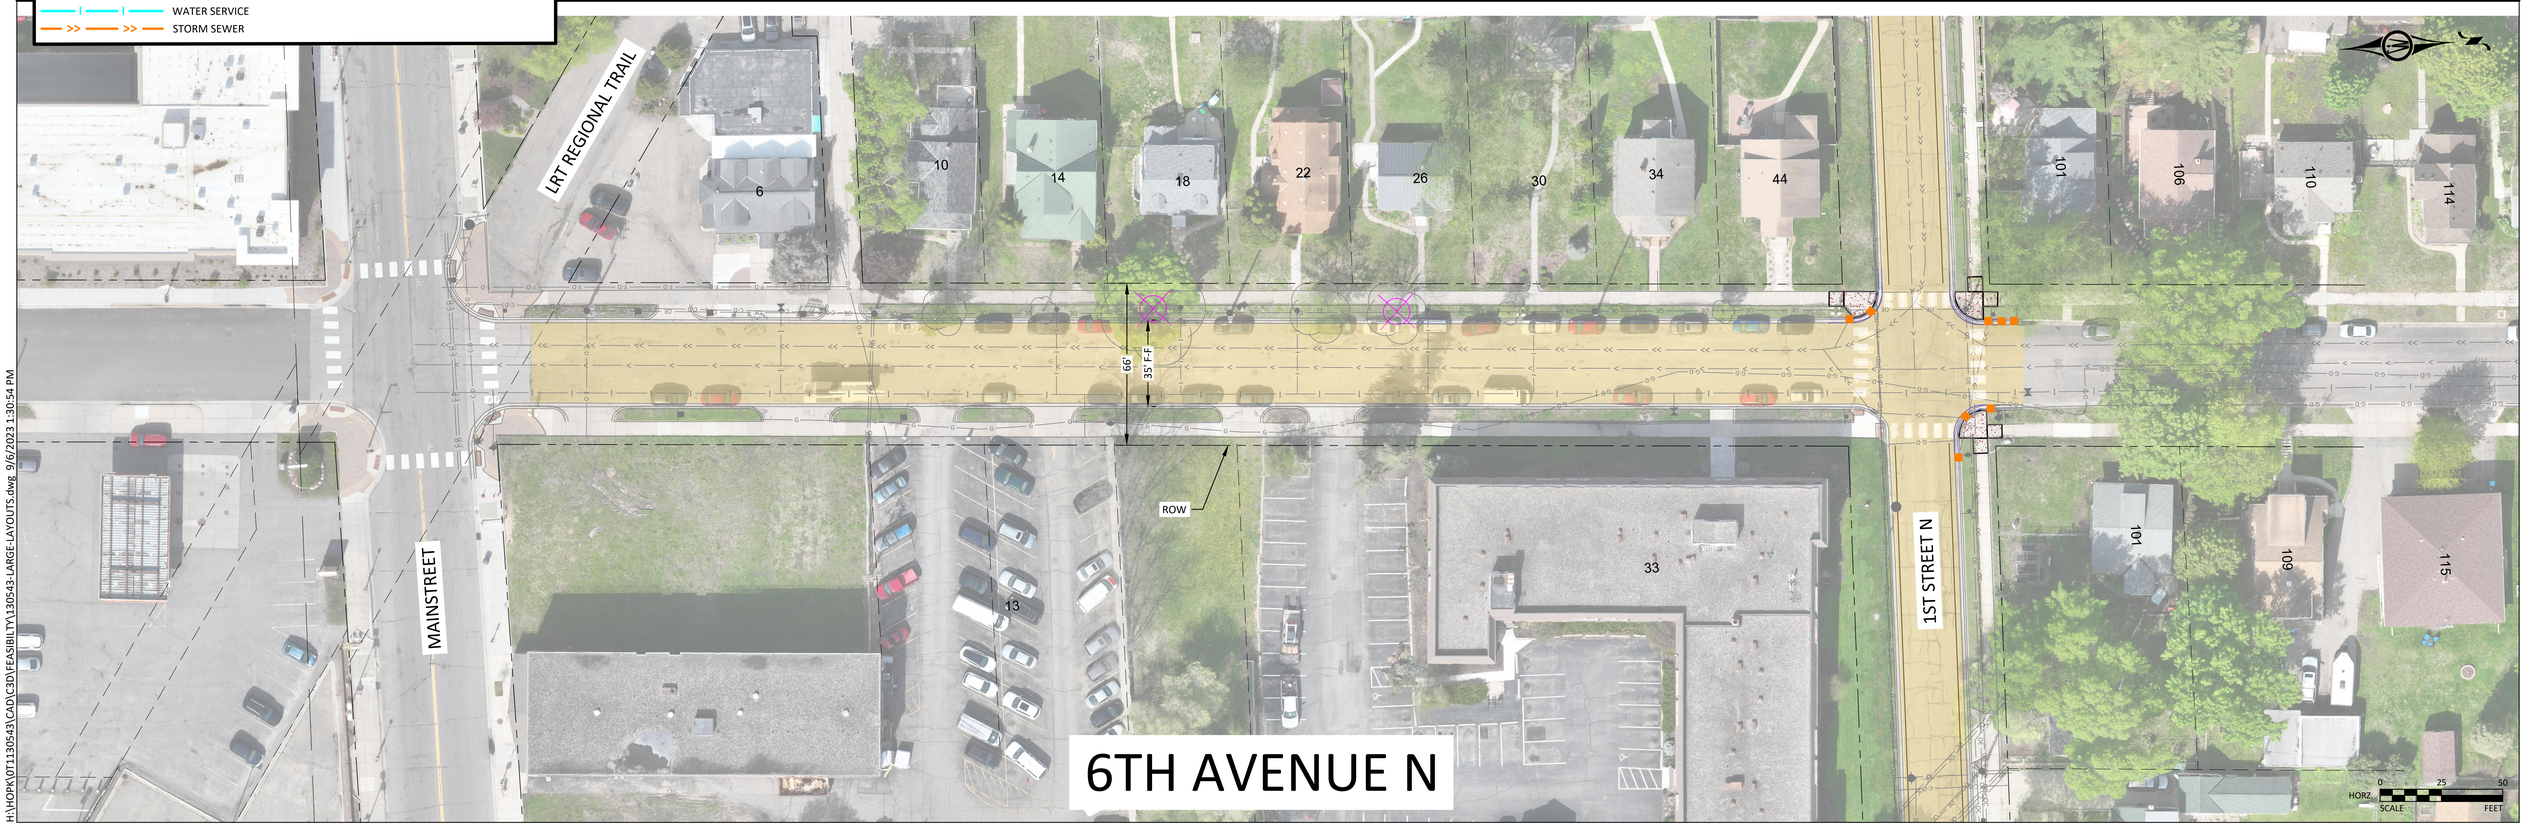

H:\HOPK\0T113054 3\CAD\C3D\FEAS\BLTY\130543-LARGE-LAYOUTS.dwg 9/6/2023 1:30:54 PM