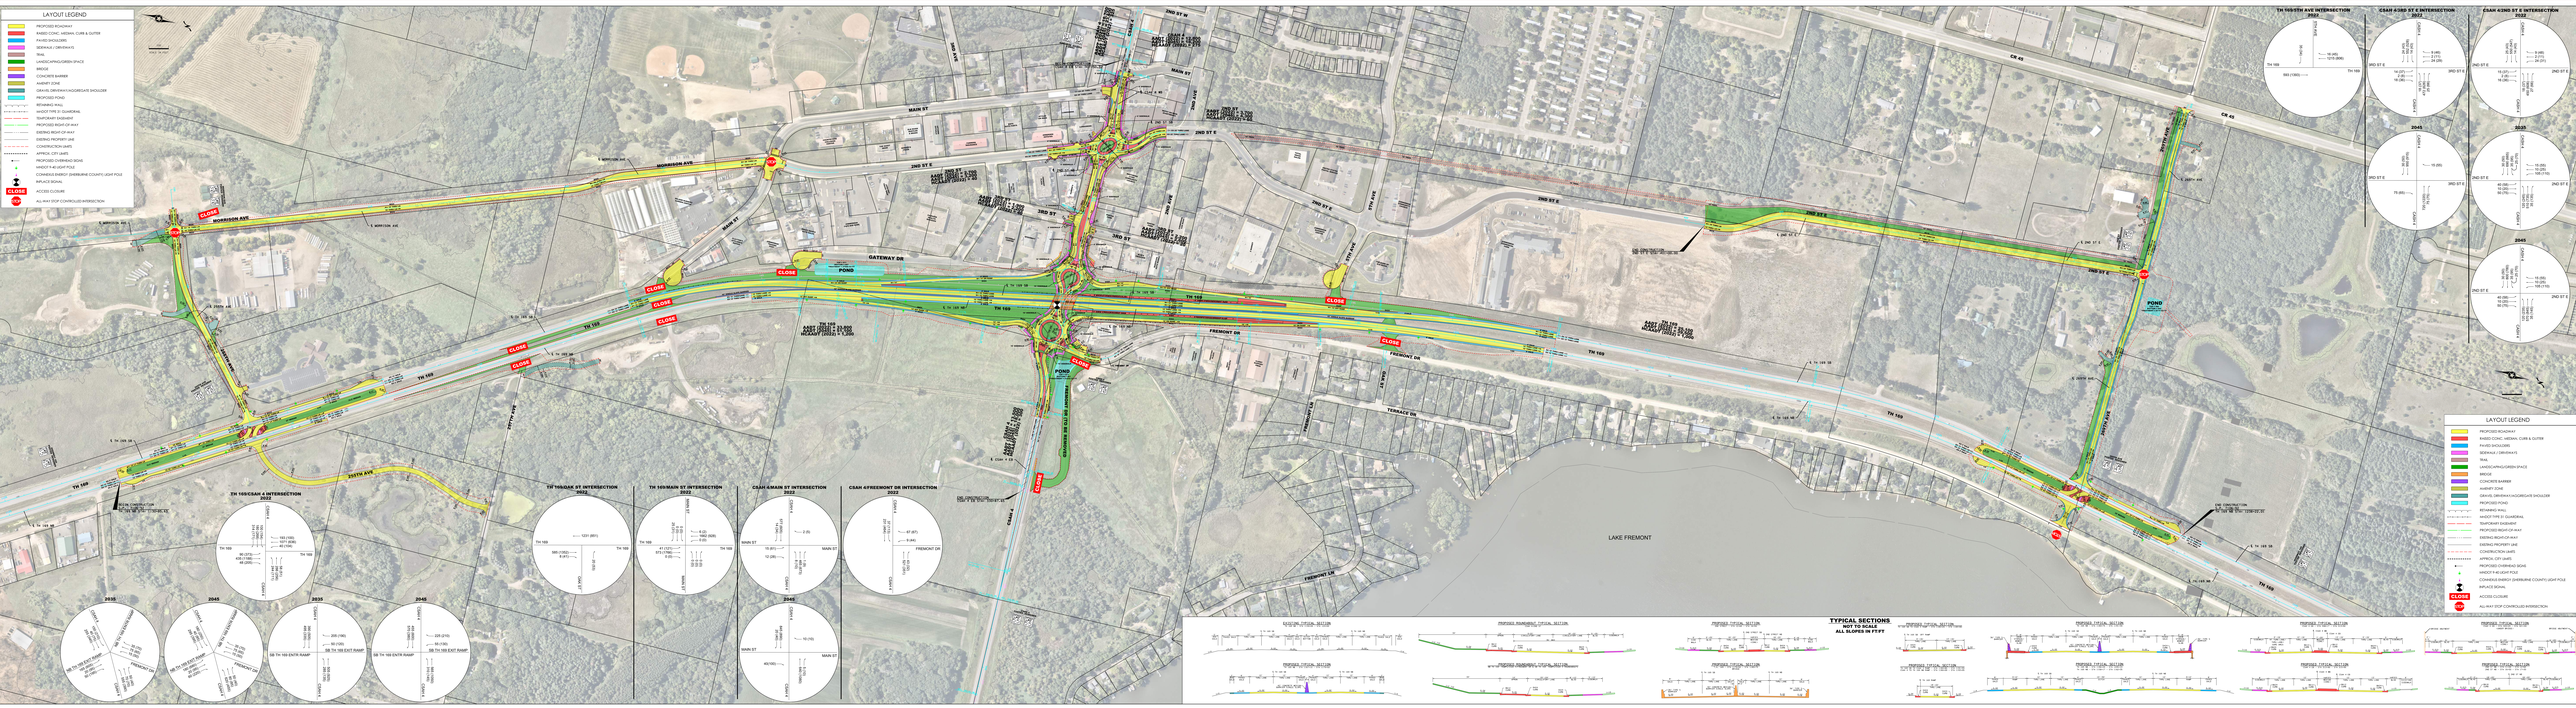
LAYOUT LEGEND
PROPOSED ROADWAY
PAVED CONC. MEDIAN, CURB & GUTTER
PAVED SHOULDER
SIDEWALK / DRIVEWAYS
TRAIL
LANDSCAPING/GREEN SPACE
BRIDGE
CONCRETE BARRIER
WARRP CONE
GRAVEL DRIVEWAYS/AGGREGATE SHOULDER
PROPOSED POND
RETAINING WALL
MNDOT TYPE 31 (GUARDRAIL)
TEMPORARY EASEMENT
PROPOSED RIGHT-OF-WAY
EXISTING RIGHT-OF-WAY
EXISTING PROPERTY LINE
CONSTRUCTION LIMITS
APPROX. CITY LIMITS
PROPOSED OVERHEAD SIGNS
MNDOT 14-FOOT POLE
CONNEXUS ENERGY (EMBERLINE COUNTY) LIGHT POLE
IMPACT SIGNAL
ACCESS CLOSURE
ALL-WAY STOP CONTROLLED INTERSECTION
CLOSE
STOP
MORRISON AVE
MAIN ST
2ND ST S
2ND ST E
GATEWAY DR
FREMONT DR
TERRACE DR
TH 169
TH 169/CSAH 4 INTERSECTION 2022
TH 169/MAIN ST INTERSECTION 2022
CSAH 4/MAIN ST INTERSECTION 2022
CSAH 4/FREMONT DR INTERSECTION 2022
TH 169/5TH AVE INTERSECTION 2021
CSAH 4/3RD ST E INTERSECTION 2022
CSAH 4/2ND ST E INTERSECTION 2022
2035
2045
LAKE FREMONT
TYPICAL SECTIONS
NOT TO SCALE
ALL SLOPES IN FT/FT