STAGE 1
APRIL - NOVEMBER 2025

30% DRAFT
9/27/2023

- STAGE 1A CONSTRUCTION
- STAGE 1A - PHASE 1, 2, & 3 CONSTRUCTION
- STAGE 1B CONSTRUCTION

1IN = 100FT
SCALE: 1IN=100'

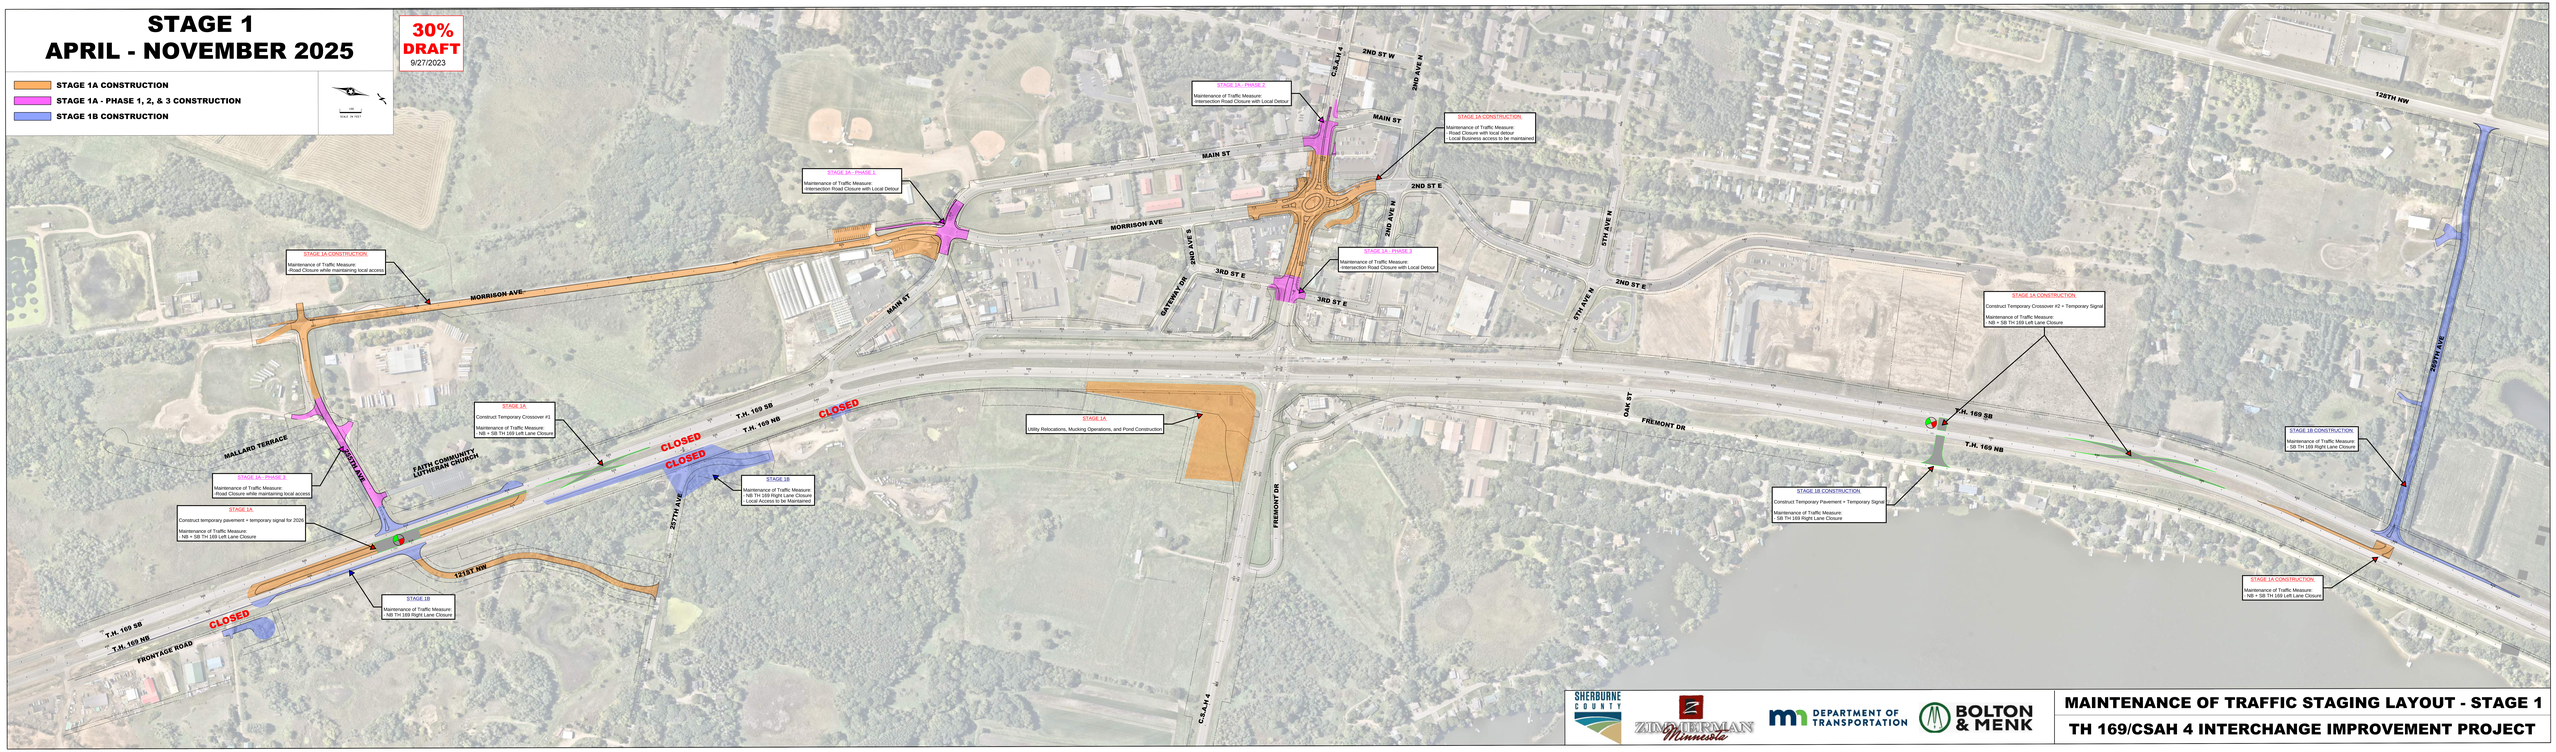

SHERBURNE COUNTY

ZIMMERMAN Minnesota

DEPARTMENT OF TRANSPORTATION

BOLTON & MENK

MAINTENANCE OF TRAFFIC STAGING LAYOUT - STAGE 1

TH 169/CSAH 4 INTERCHANGE IMPROVEMENT PROJECT