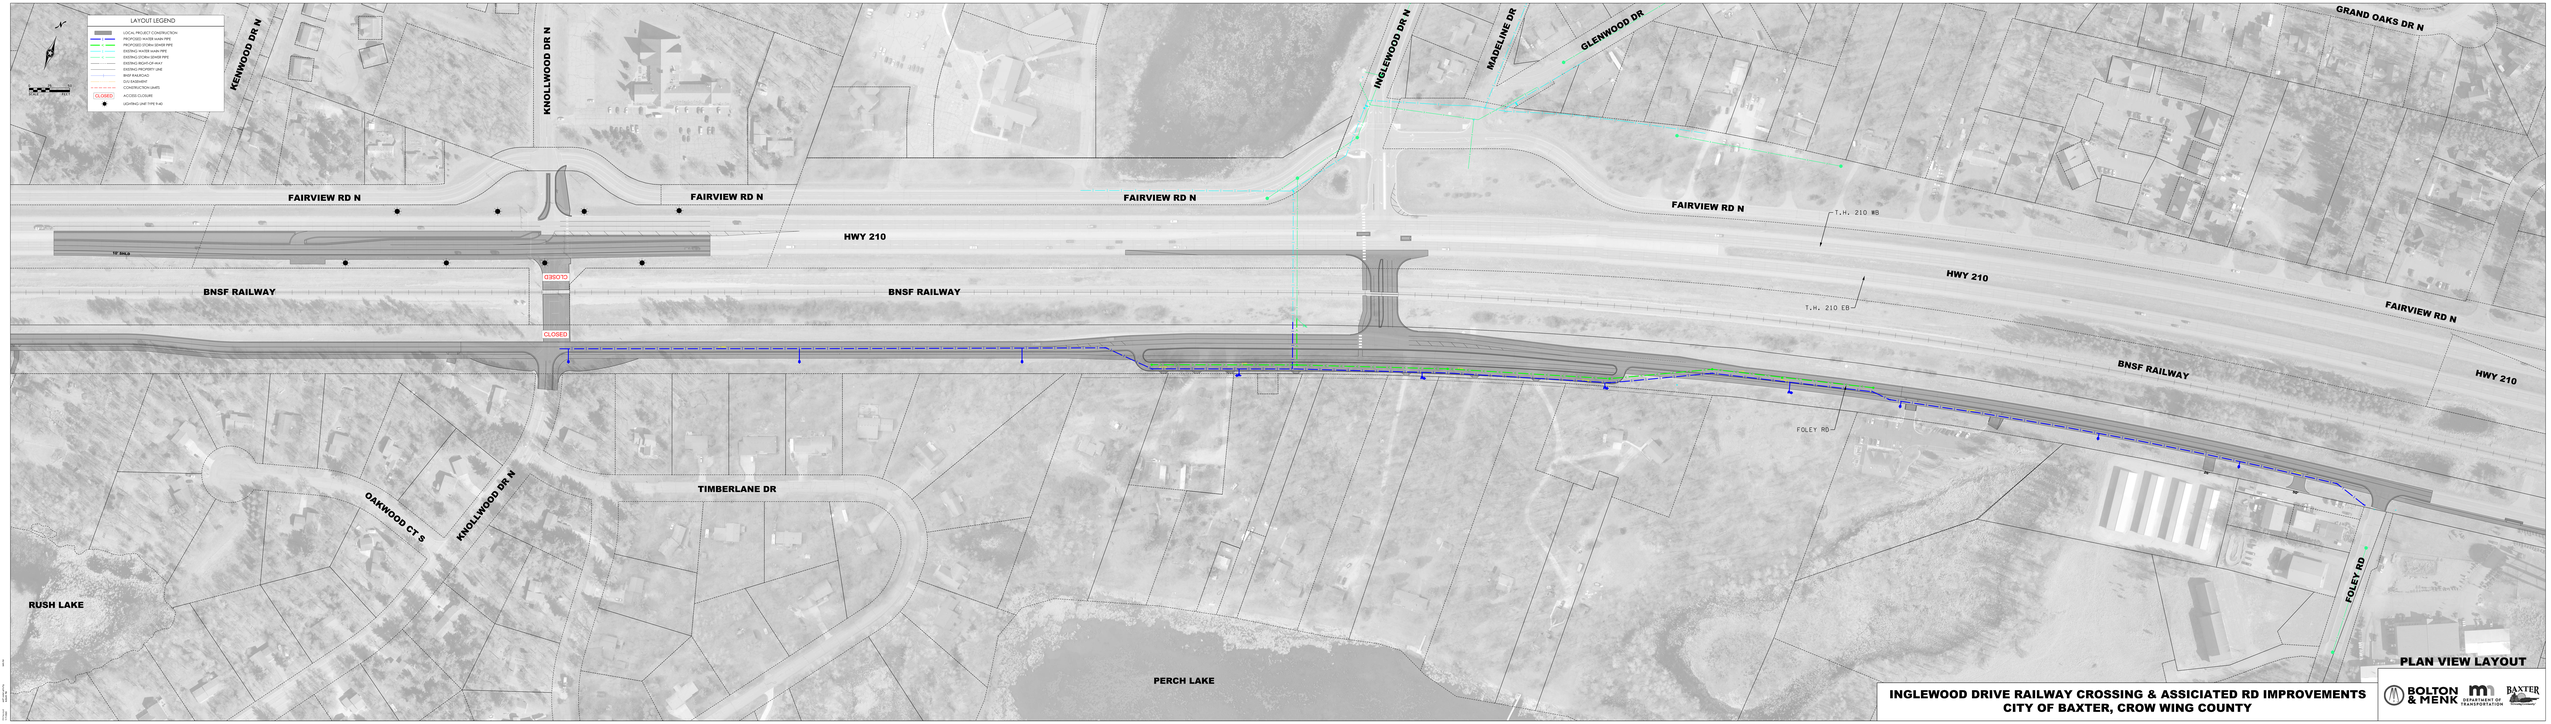
LAYOUT LEGEND
LOCAL PROJECT CONSTRUCTION
PROPOSED WATER MAIN PIPE
PROPOSED STORM SEWER PIPE
EXISTING WATER MAIN PIPE
EXISTING STORM SEWER PIPE
EXISTING RIGHT-OF-WAY
EXISTING PROPERTY LINE
BNSF RAILROAD
D10 EASEMENT
CONSTRUCTION LIMITS
CLOSED
ACCESS CLOSURE
LIGHTING UNIT TYPE T-40
KENWOOD DR N
KNOLLWOOD DR N
INGLEWOOD DR N
MADELINE DR
GLENWOOD DR
GRAND OAKS DR N
FAIRVIEW RD N
HWY 210
BNSF RAILWAY
CLOSED
CLOSED
T.H. 210 WB
T.H. 210 EB
FOLEY RD
TIMBERLANE DR
OAKWOOD CT S
KNOLLWOOD DR N
RUSH LAKE
PERCH LAKE
PLAN VIEW LAYOUT
INGLEWOOD DRIVE RAILWAY CROSSING & ASSICIATED RD IMPROVEMENTS
CITY OF BAXTER, CROW WING COUNTY
BOLTON & MENK
DEPARTMENT OF TRANSPORTATION
BAXTER