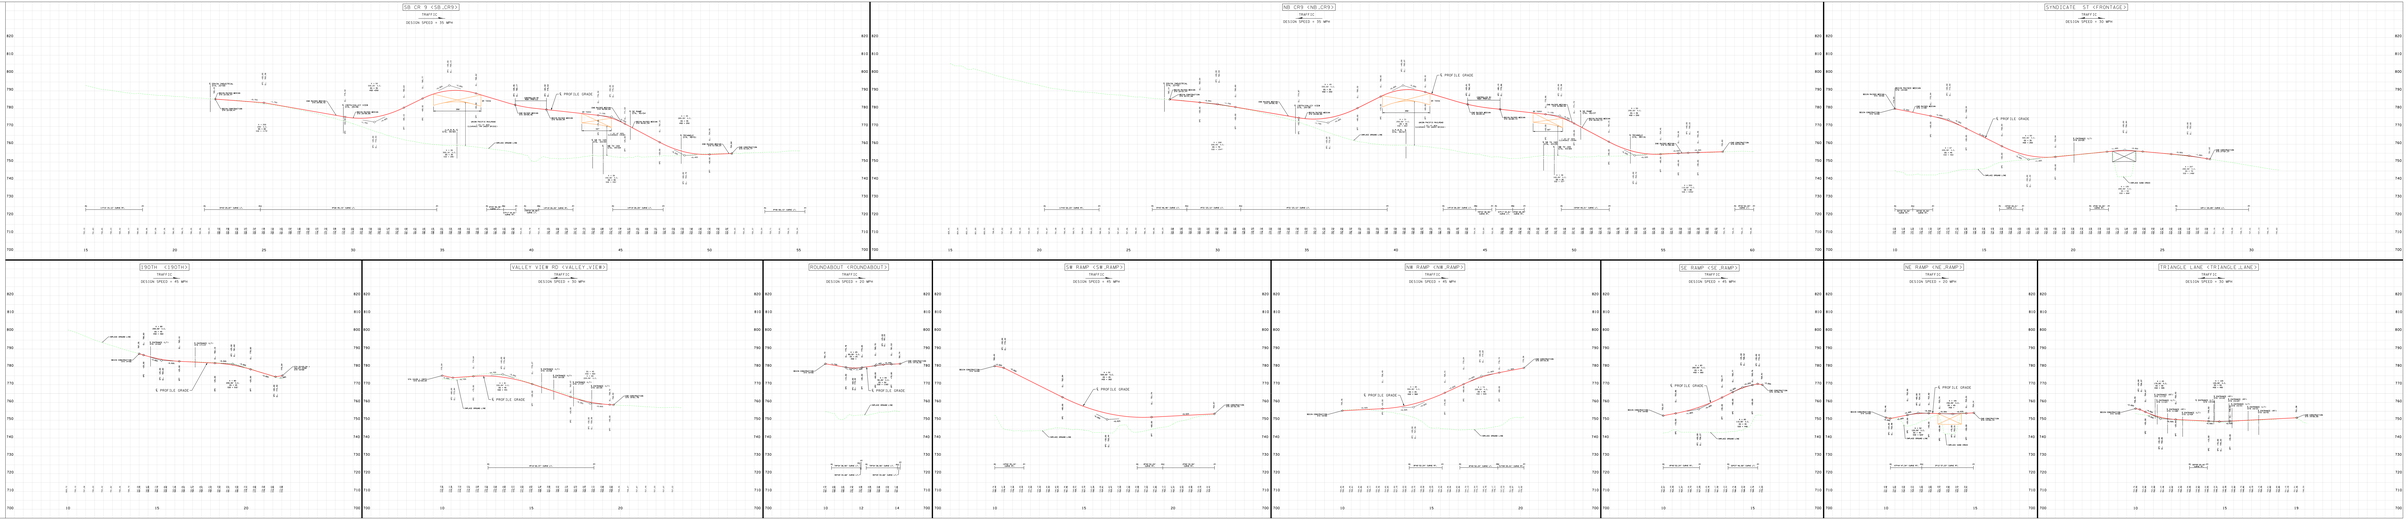
SB CR 9 (SB_CR9)
TRAFFIC
DESIGN SPEED = 35 MPH
NB CR9 (NB_CR9)
TRAFFIC
DESIGN SPEED = 35 MPH
SYNDICATE ST (FRONTAGE)
TRAFFIC
DESIGN SPEED = 30 MPH
19TH (19TH)
TRAFFIC
DESIGN SPEED = 30 MPH
VALLEY VIEW RD (VALLEY_VIEW)
TRAFFIC
DESIGN SPEED = 30 MPH
ROUNDABOUT (ROUNDABOUT)
TRAFFIC
DESIGN SPEED = 20 MPH
SW RAMP (SW_RAMP)
TRAFFIC
DESIGN SPEED = 40 MPH
NW RAMP (NW_RAMP)
TRAFFIC
DESIGN SPEED = 40 MPH
SE RAMP (SE_RAMP)
TRAFFIC
DESIGN SPEED = 40 MPH
NE RAMP (NE_RAMP)
TRAFFIC
DESIGN SPEED = 20 MPH
TRIANGLE LANE (TRIANGLE_LANE)
TRAFFIC
DESIGN SPEED = 30 MPH
E PROFILE GRADE
BACK PROFILE GRADE
FLOW LINE GRADE LINE
PROFILE GRADE LINE
PROFILE GRADE LINE
PROFIL