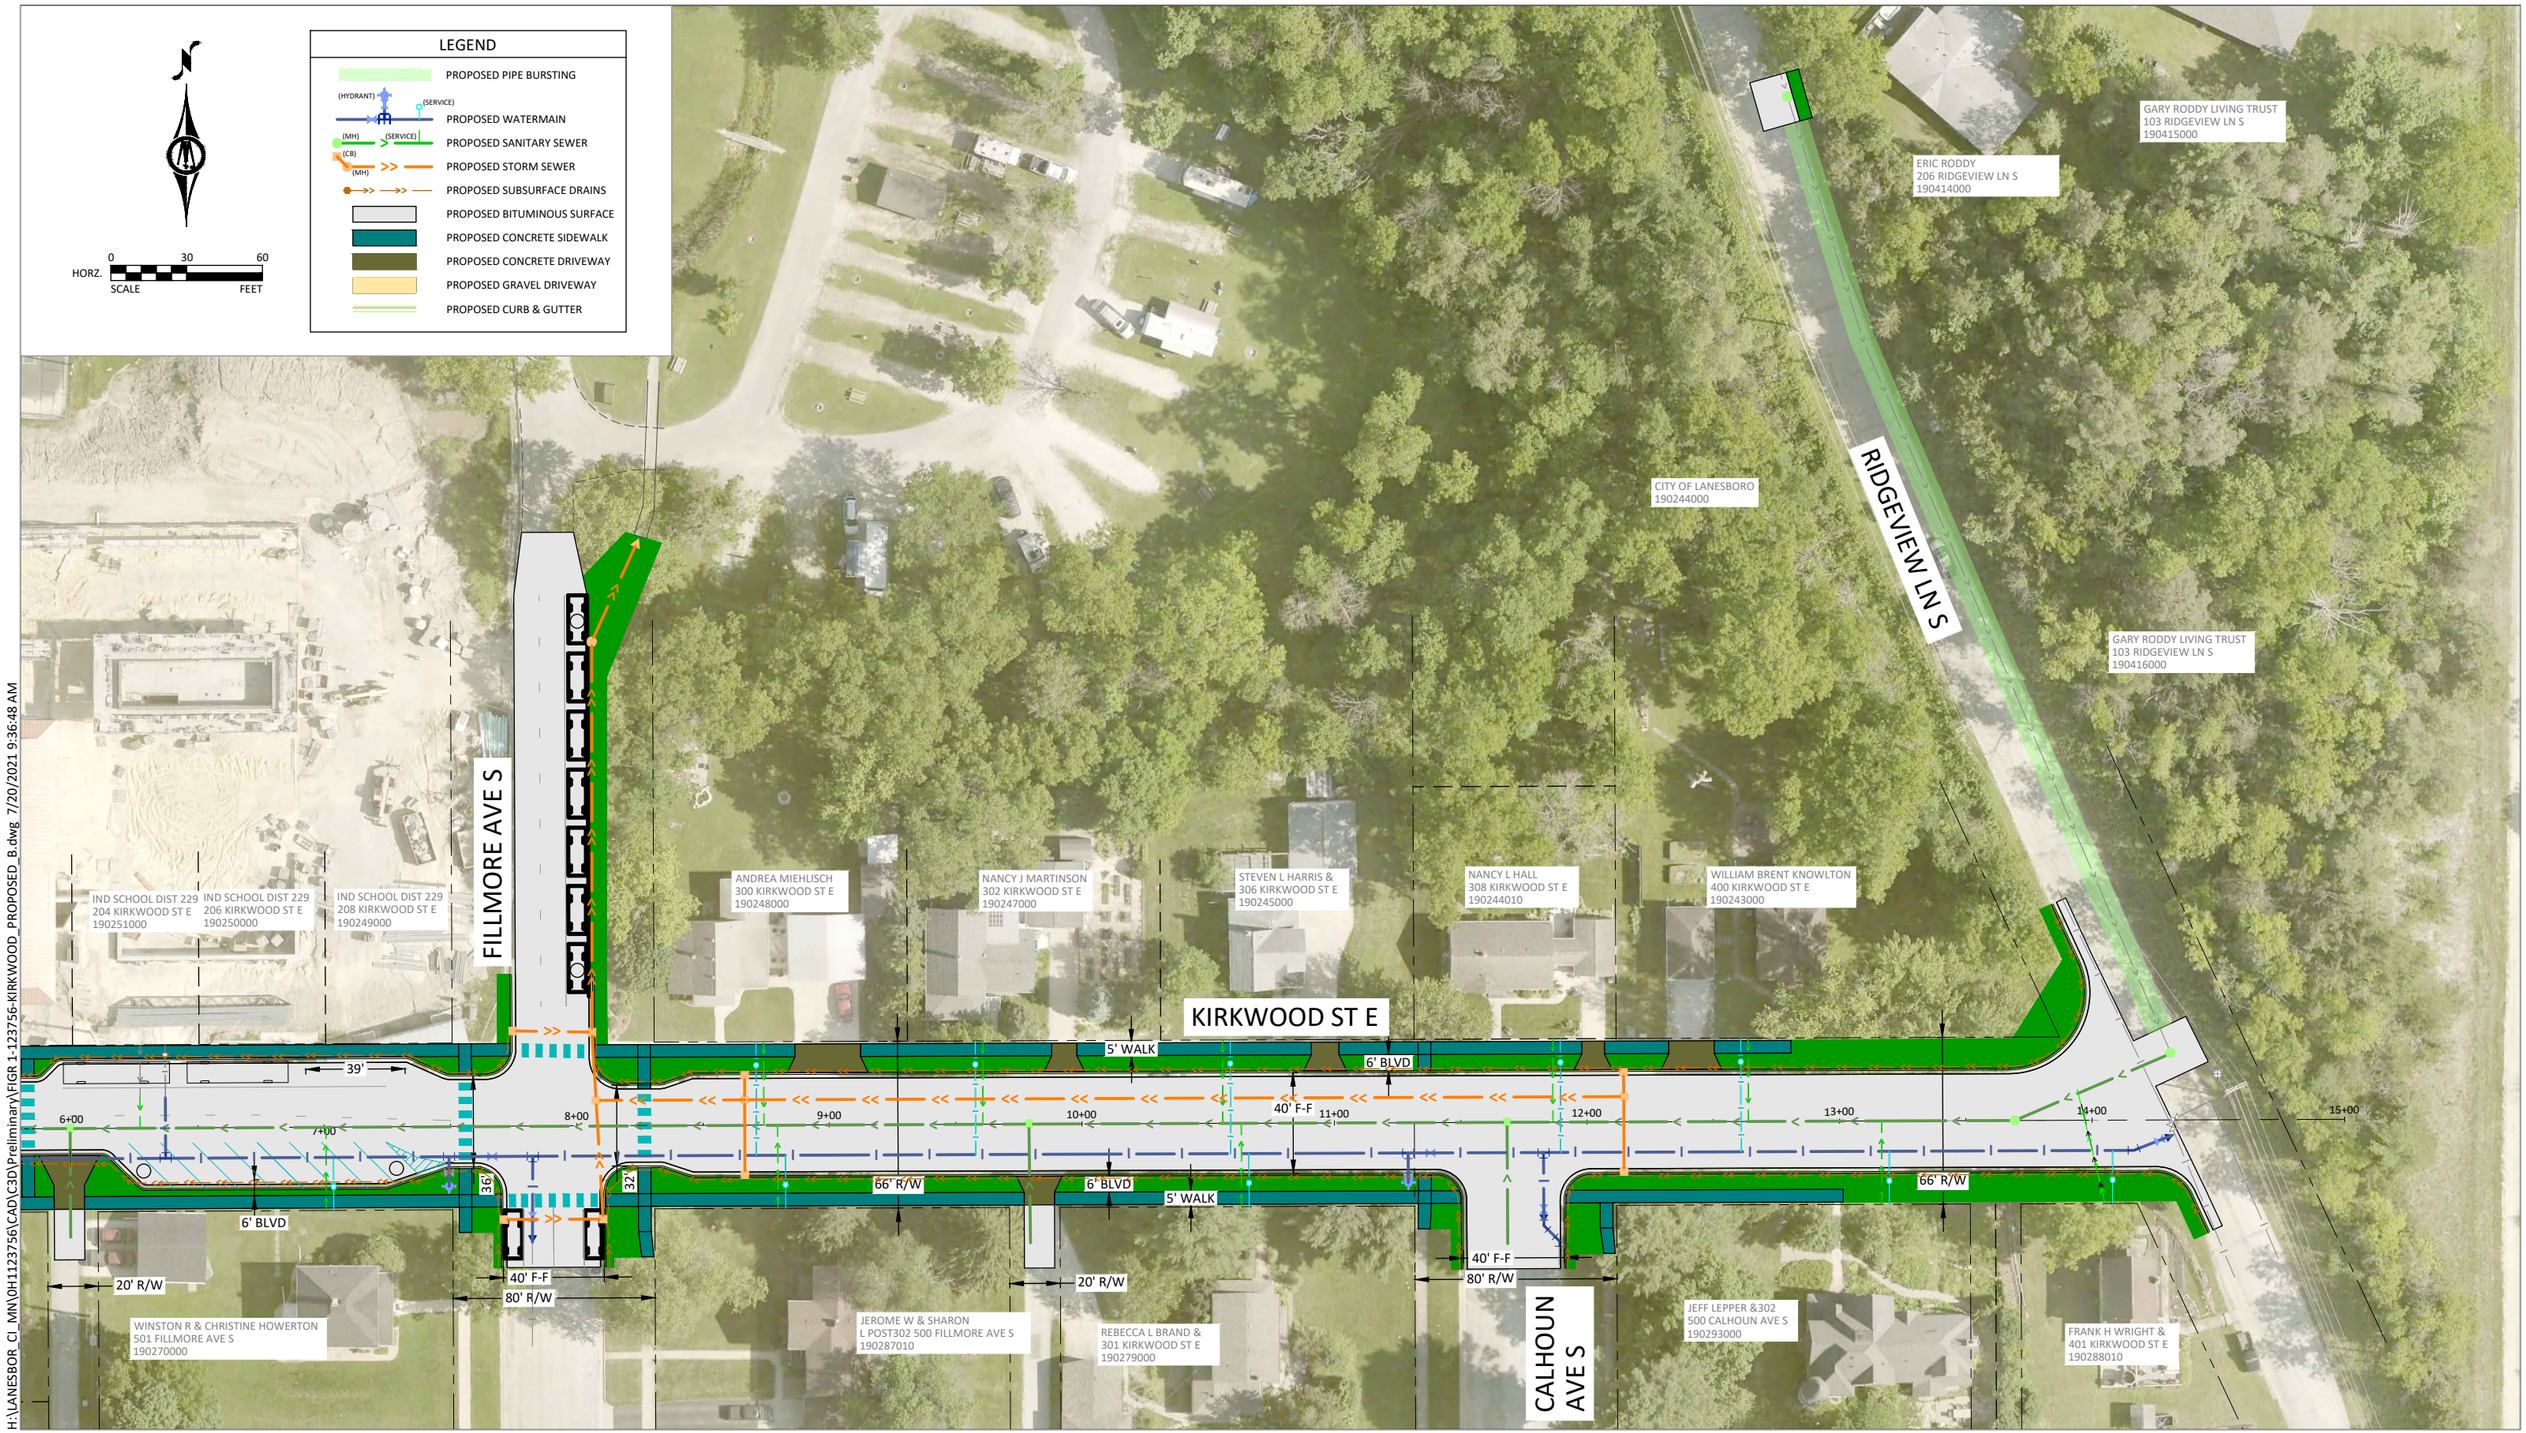

H:\LANESBOR_CI_MN\0H1123756\CAD\C3D\Preliminary\FIGR 1-123756-KIRKWOOD_PROPOSED_B.dwg 7/20/2021 9:36:48 AM