Draft Streetscape Plan

DRAFT 6/18/2018

+ Banner Pole

+ Main Avenue Intersection

+ Downtown Directory Kiosk

Typical Section A-A

Typical Section B-B

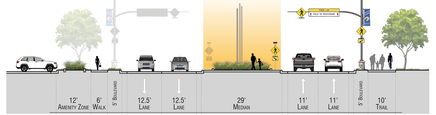

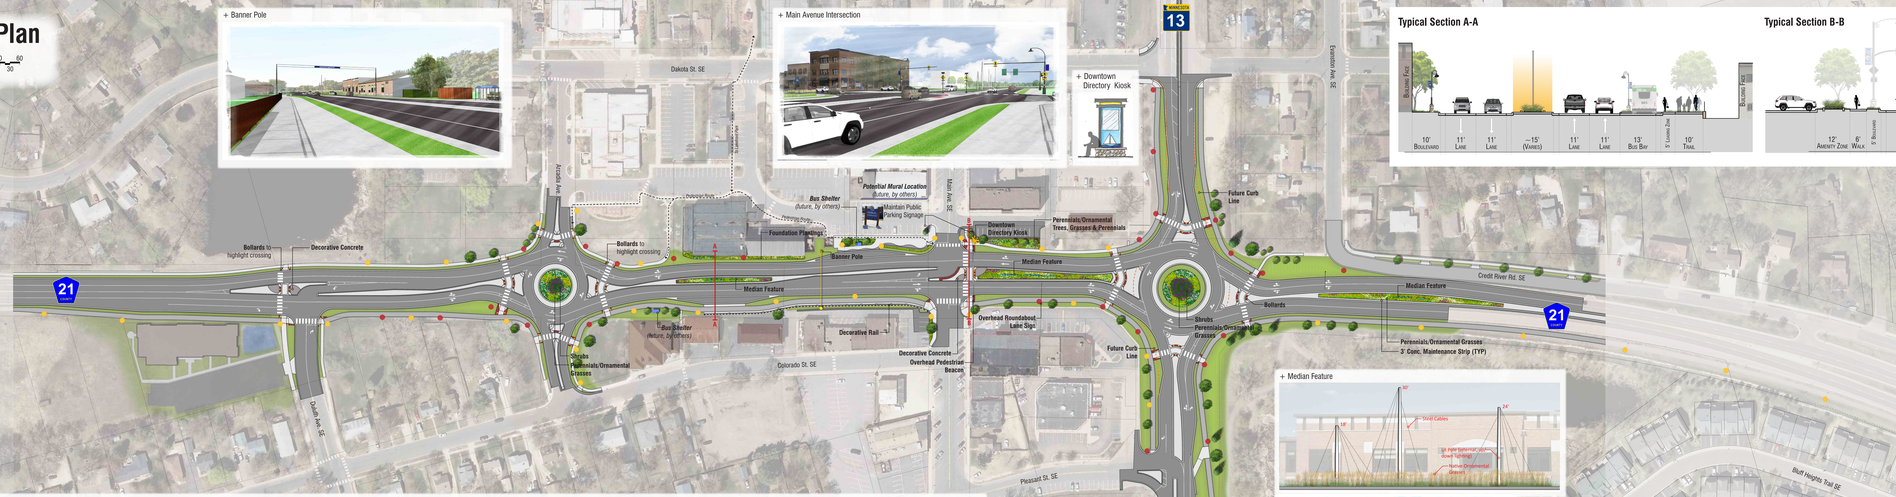

+ Median Feature

Streetscape Elements

+ Corridor Lighting

+ Decorative Concrete

+ Planters Walls

+ Stone Details

+ Median Plantings

+ Bollards

+ Decorative Rail

Draft Streetscape Plan

DRAFT 6/18/2018