
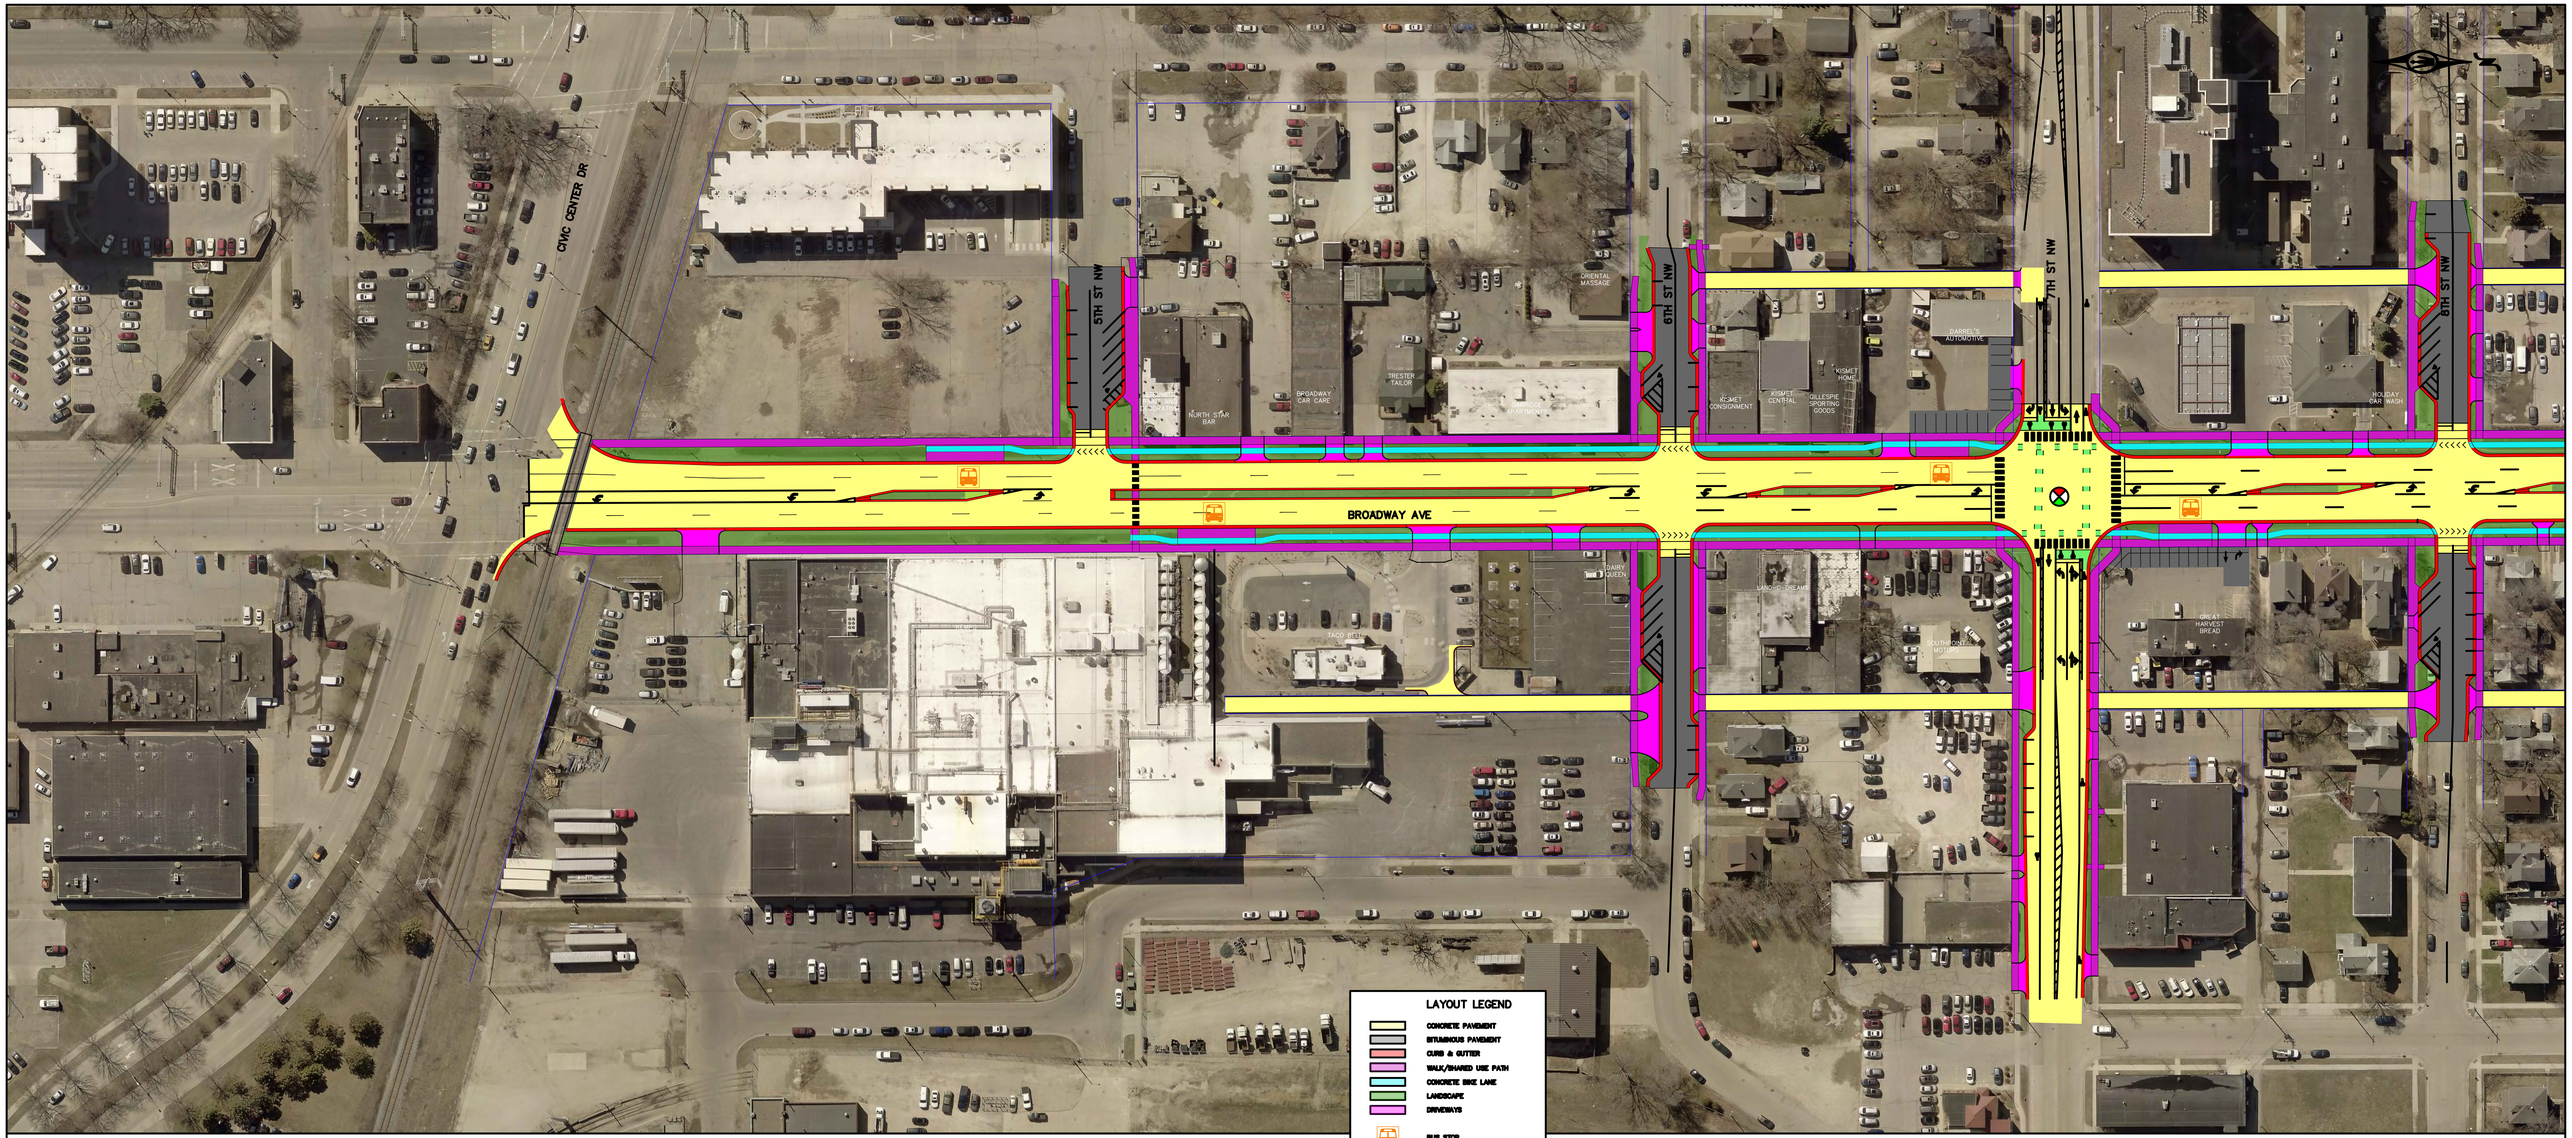


BROADWAY AVENUE RECONSTRUCTION
ROCHESTER, OLMSTED COUNTY
FINAL DESIGN LAYOUT 1

H:\ROCH\T43113775\CAD\C3D\Final Design Graphic\113775 Final Design Concept.dwg bryanho 11/14/2018 2:43 PM

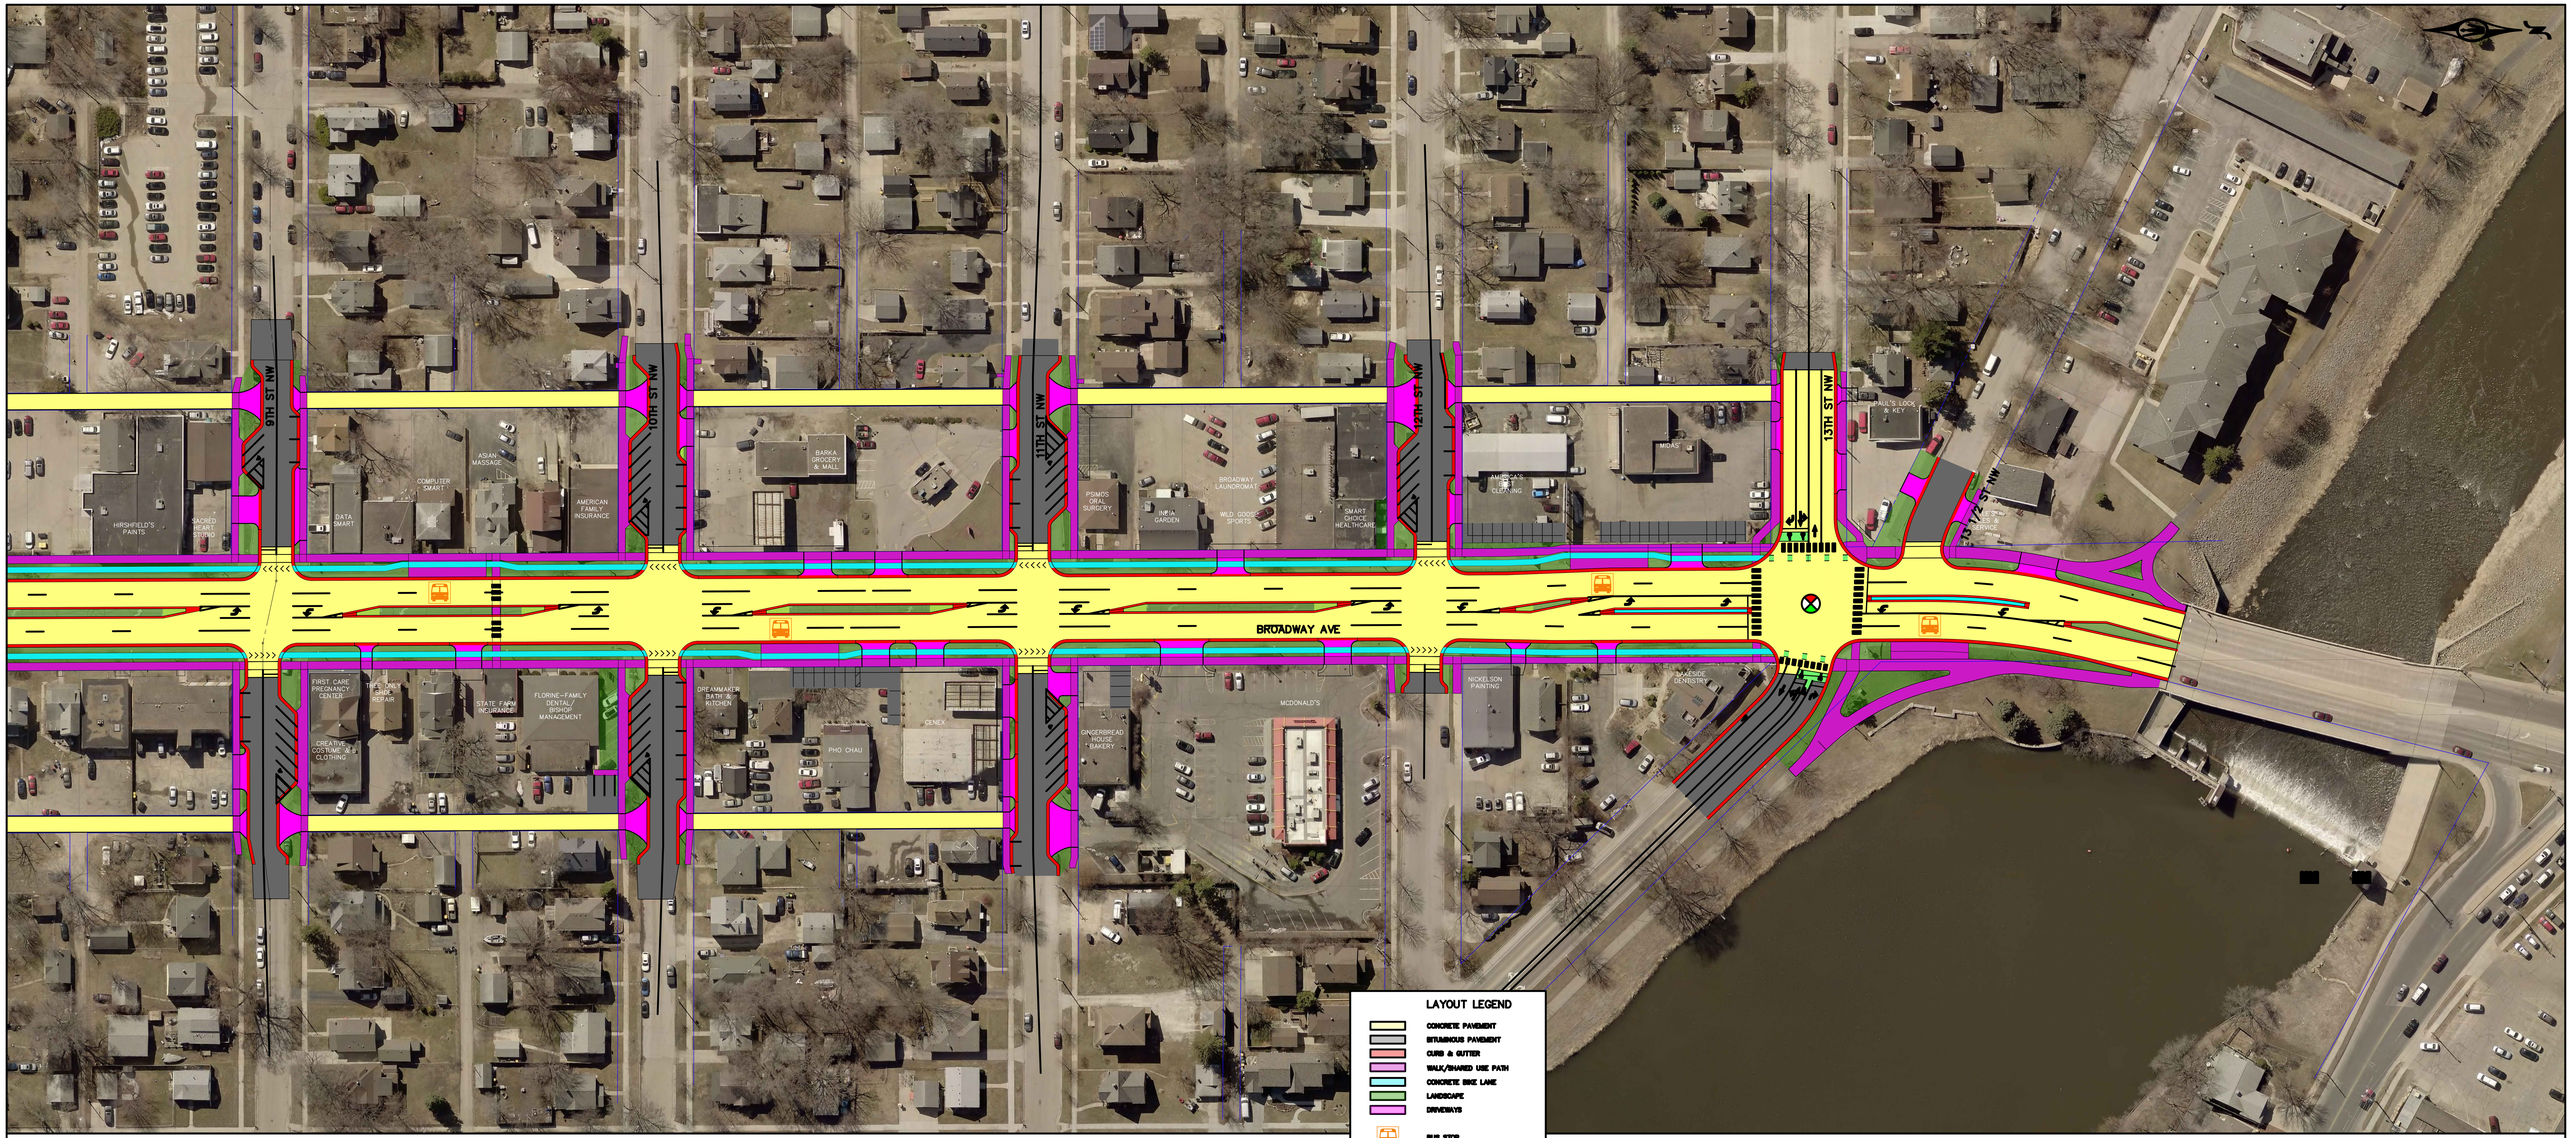

BROADWAY AVENUE RECONSTRUCTION
ROCHESTER, OLMSTED COUNTY
FINAL DESIGN LAYOUT 1

H:\ROCH\T43113775\CAD\C3D\Final Design Graphic\113775 Final Design Concept.dwg bryanho 11/14/2018 2:43 PM