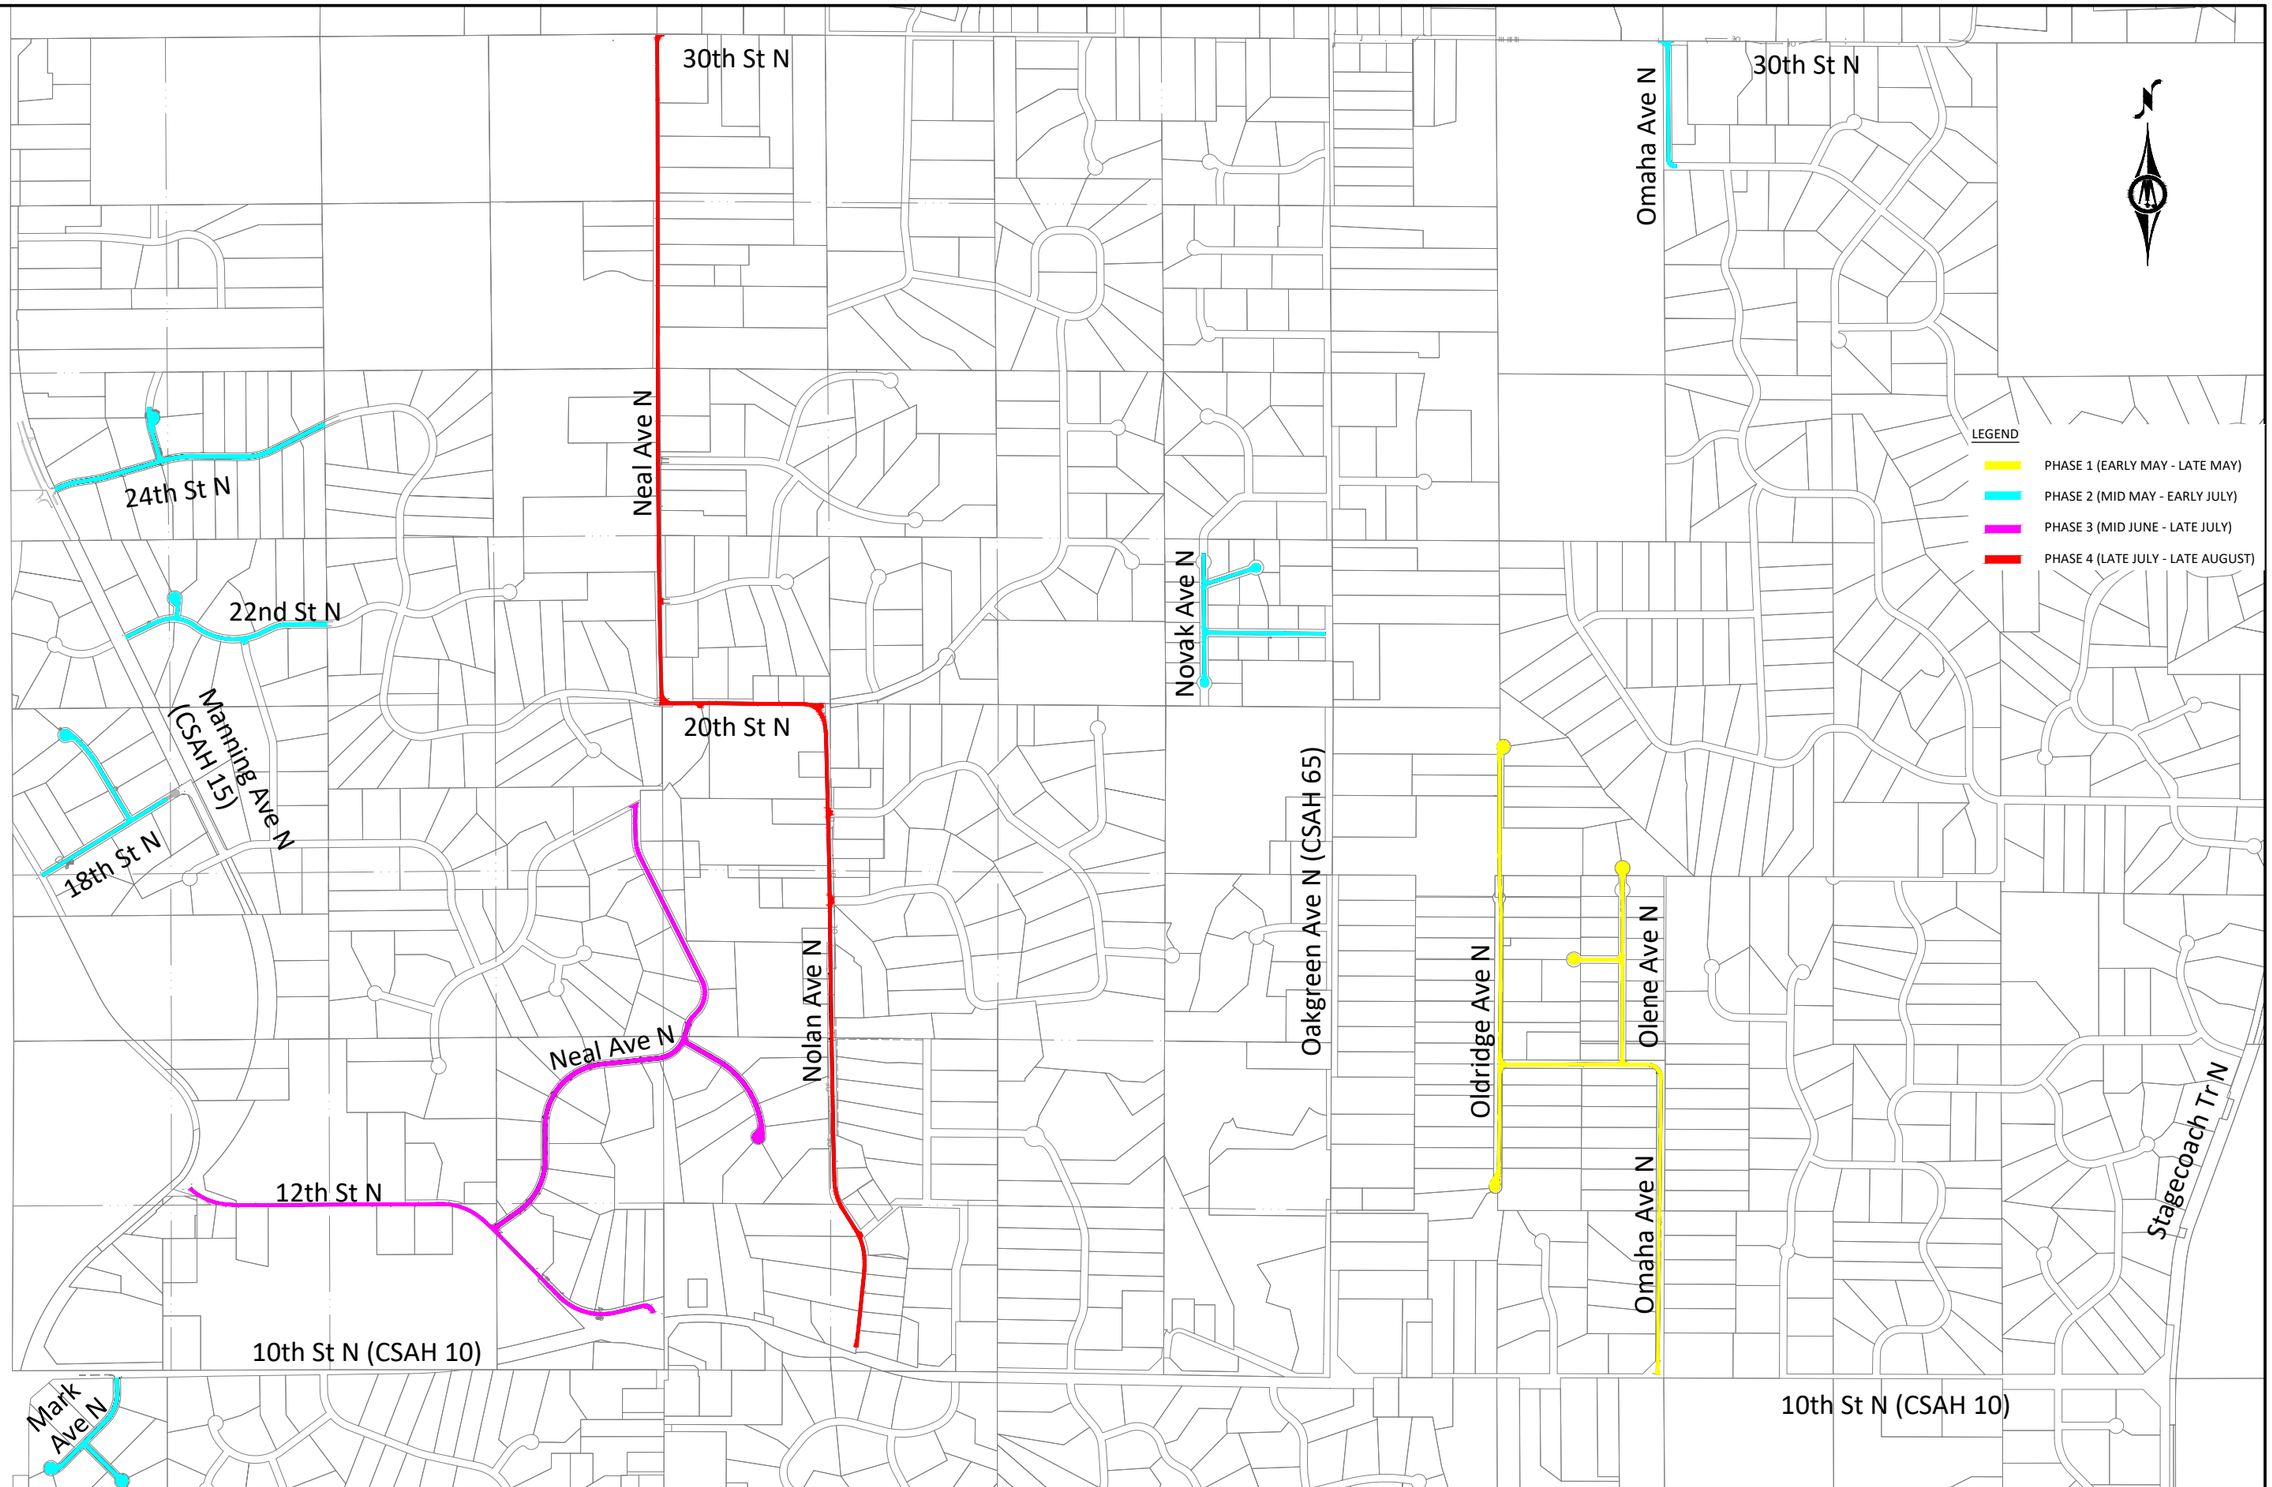

HORZ. 0 500 1000
SCALE FEET

I HEREBY CERTIFY THAT THIS PLAN, SPECIFICATION, OR REPORT WAS PREPARED BY ME OR UNDER MY DIRECT SUPERVISION AND THAT I AM A DULY LICENSED PROFESSIONAL ENGINEER UNDER THE LAWS OF THE STATE OF MINNESOTA.

MICHAEL R. WARNER
LIC. NO. 44693 DATE 2/27/2025

BOLTON & MENK

3507 HIGH POINT DRIVE NORTH,
BLDG. 1 SUITE E130
OAKDALE, MN 55128
Phone: (651) 704-9970
Email: Oakdale@bolton-menk.com
www.bolton-menk.com

DESIGNED CRN	NO.	ISSUED FOR	DATE
DRAWN TJA		CON	04/28/2025
CHECKED MRW			
CLIENT PROJ. NO. 24X.135005			

WEST LAKELAND TOWNSHIP, MINNESOTA
2025 STREET IMPROVEMENTS
LOCATION PLAN

SHEET G2.01

©Bolton & Menk, Inc. 2025, All Rights Reserved
H:\WESTLAKE_TW_MN\24X135005000\CAD\C3D\FIGR-135005 Phasing Map.dwg 5/15/2025 5:32:15 PM