Street Improvement Project West

City of Willmar

7th Avenue NW Area

June 2025

BOLTON & MENK

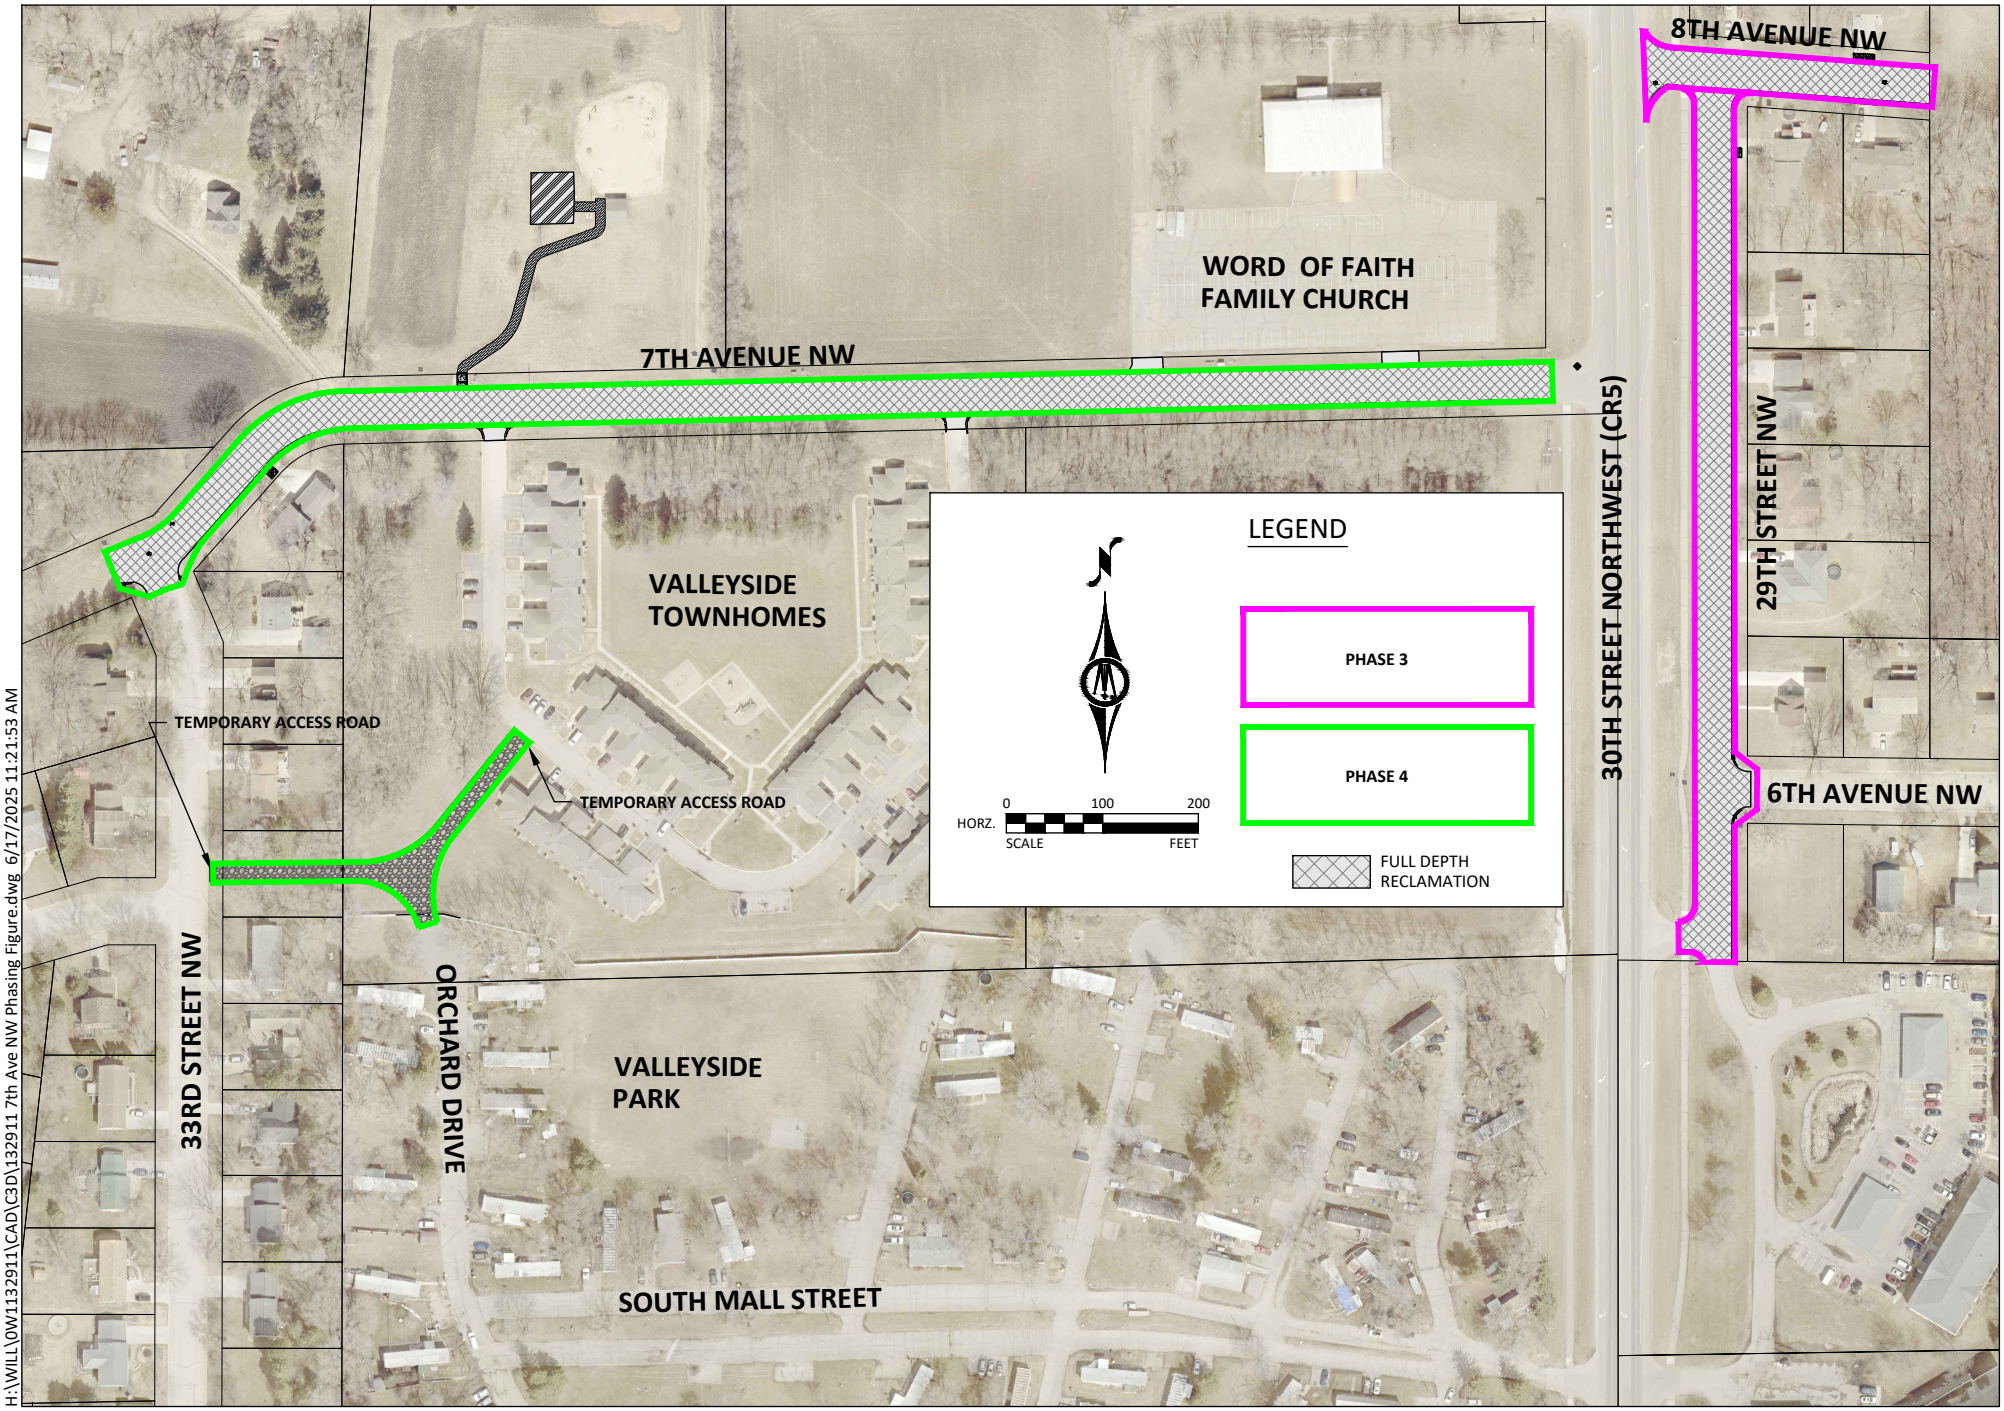

H:\WILL\0W1132911\CAD\C3D\132911 7th Ave NW Phasing Figure.dwg 6/17/2025 11:21:53 AM