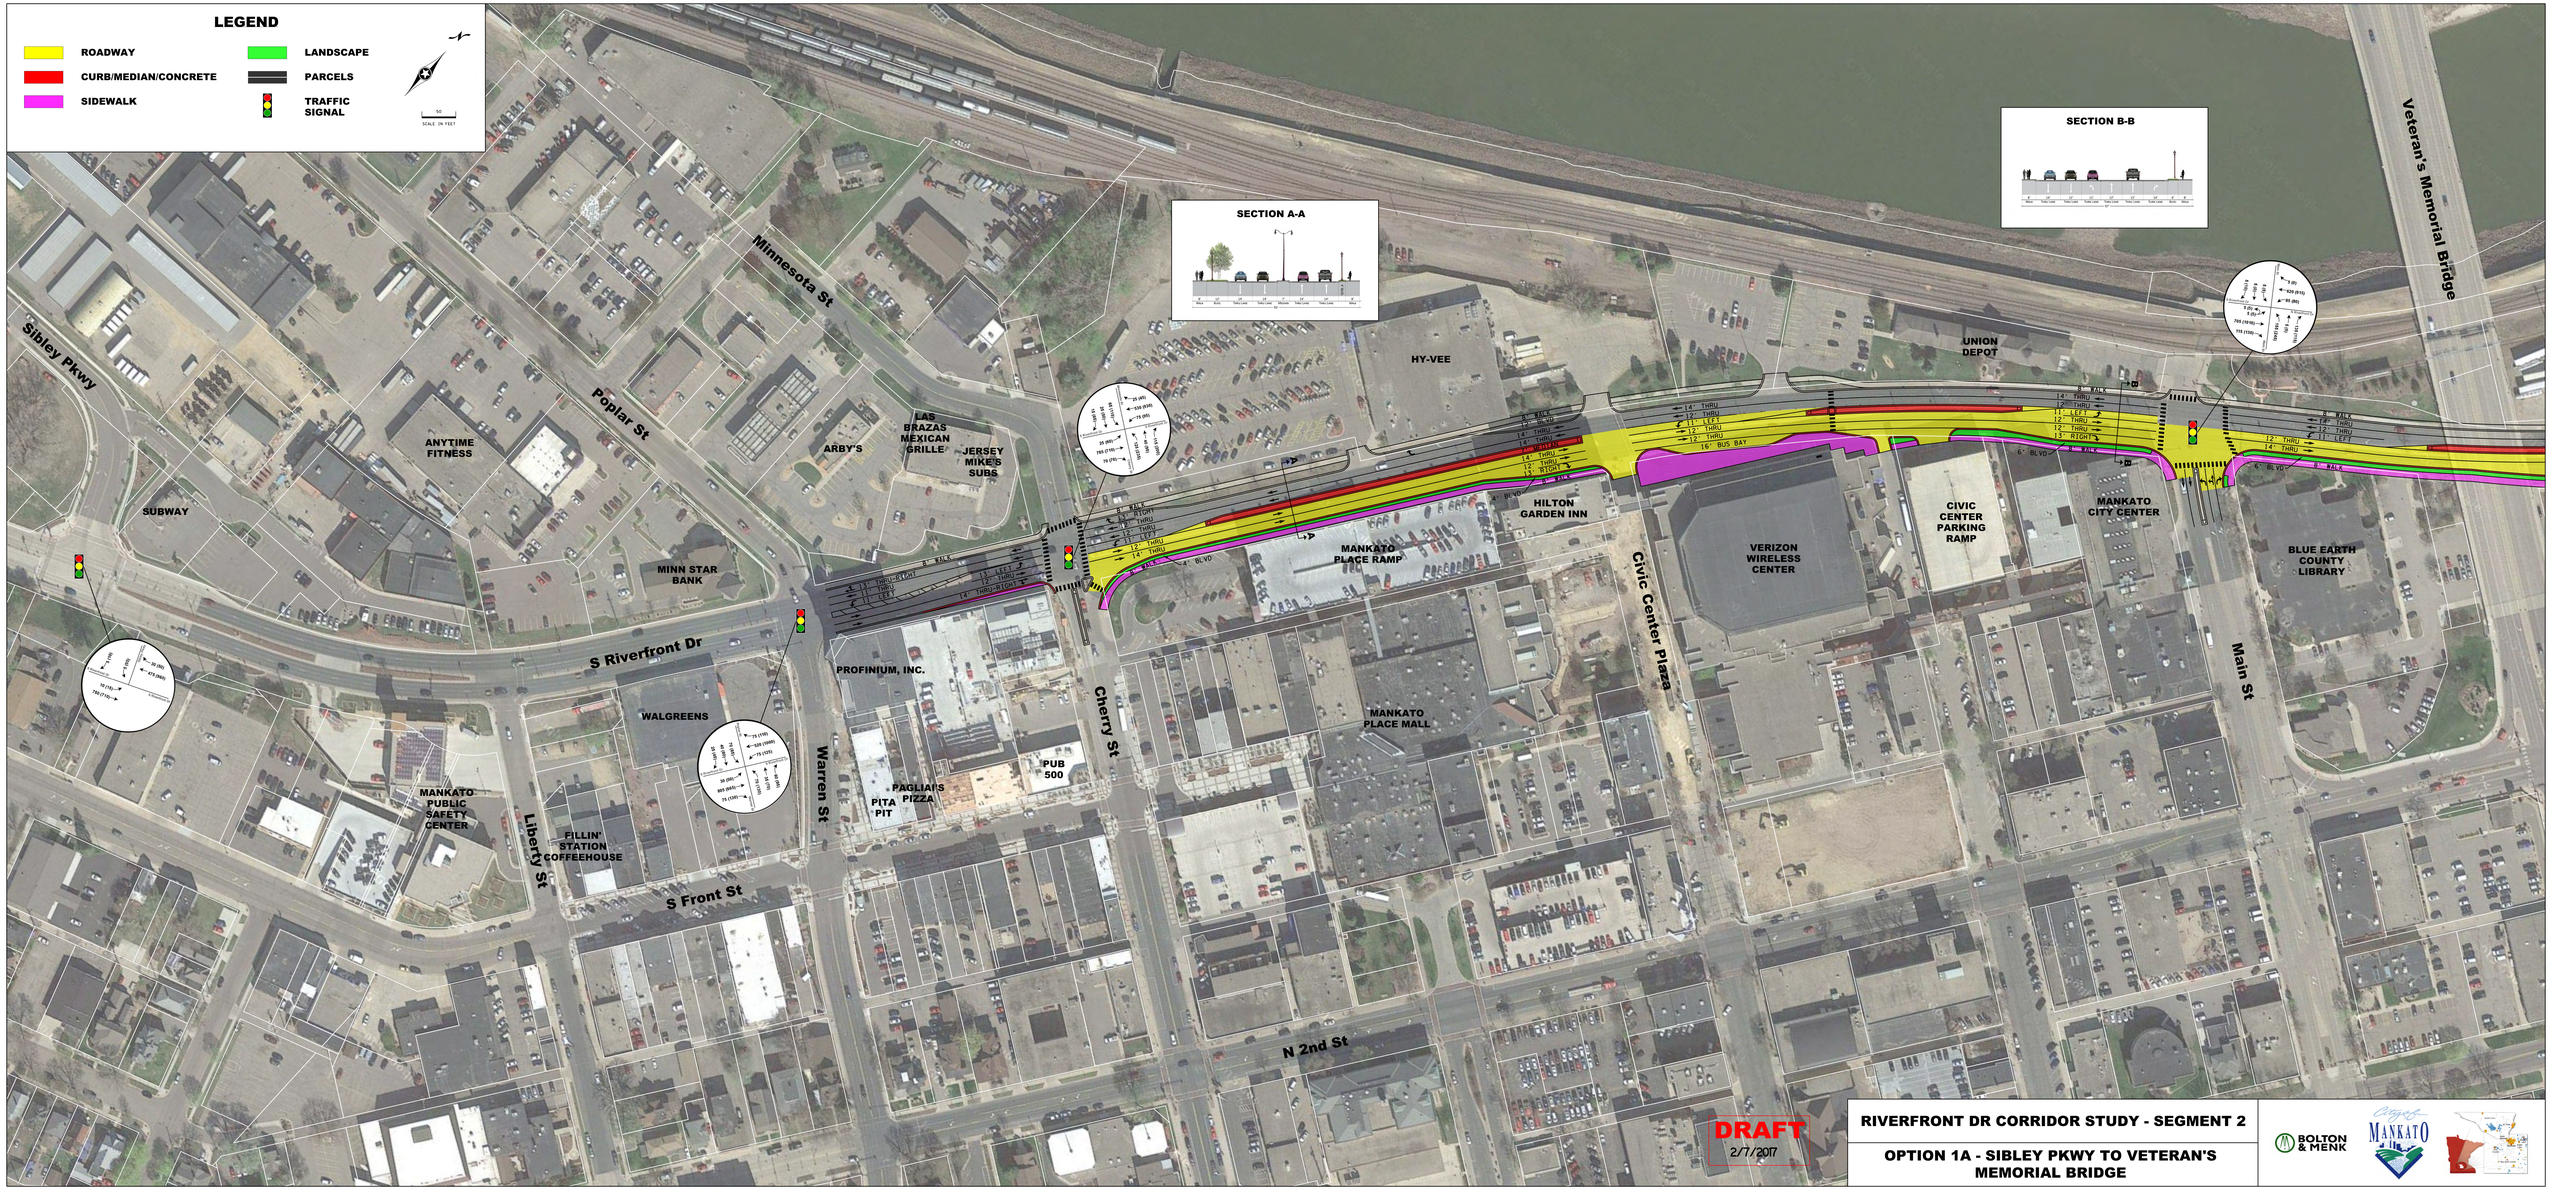
LEGEND
ROADWAY
CURB/MEDIAN/CONCRETE
SIDEWALK
LANDSCAPE
PARCELS
TRAFFIC SIGNAL
SCALE IN FEET
SECTION A-A
SECTION B-B
Sibley Pkwy
Minnesota St
Poplar St
S Riverfront Dr
S Front St
Warren St
Liberty St
Cherry St
Civic Center Plaza
Main St
N 2nd St
Veteran's Memorial Bridge
ANYTIME FITNESS
SUBWAY
MINN STAR BANK
WALGREENS
MANKATO PUBLIC SAFETY CENTER
FILLIN' STATION COFFEEHOUSE
PROFINIUM, INC.
PITA PIT
PAGLIAI'S PIZZA
PUB 500
ARBY'S
LAS BRAZAS MEXICAN GRILLE
JERSEY MIKE'S SUBS
HY-VEE
MANKATO PLACE RAMP
HILTON GARDEN INN
MANKATO PLACE MALL
VERIZON WIRELESS CENTER
CIVIC CENTER PARKING RAMP
UNION DEPOT
MANKATO CITY CENTER
BLUE EARTH COUNTY LIBRARY
DRAFT
2/7/2017
RIVERFRONT DR CORRIDOR STUDY - SEGMENT 2
OPTION 1A - SIBLEY PKWY TO VETERAN'S MEMORIAL BRIDGE
BOLTON & MENK
City of Mankato

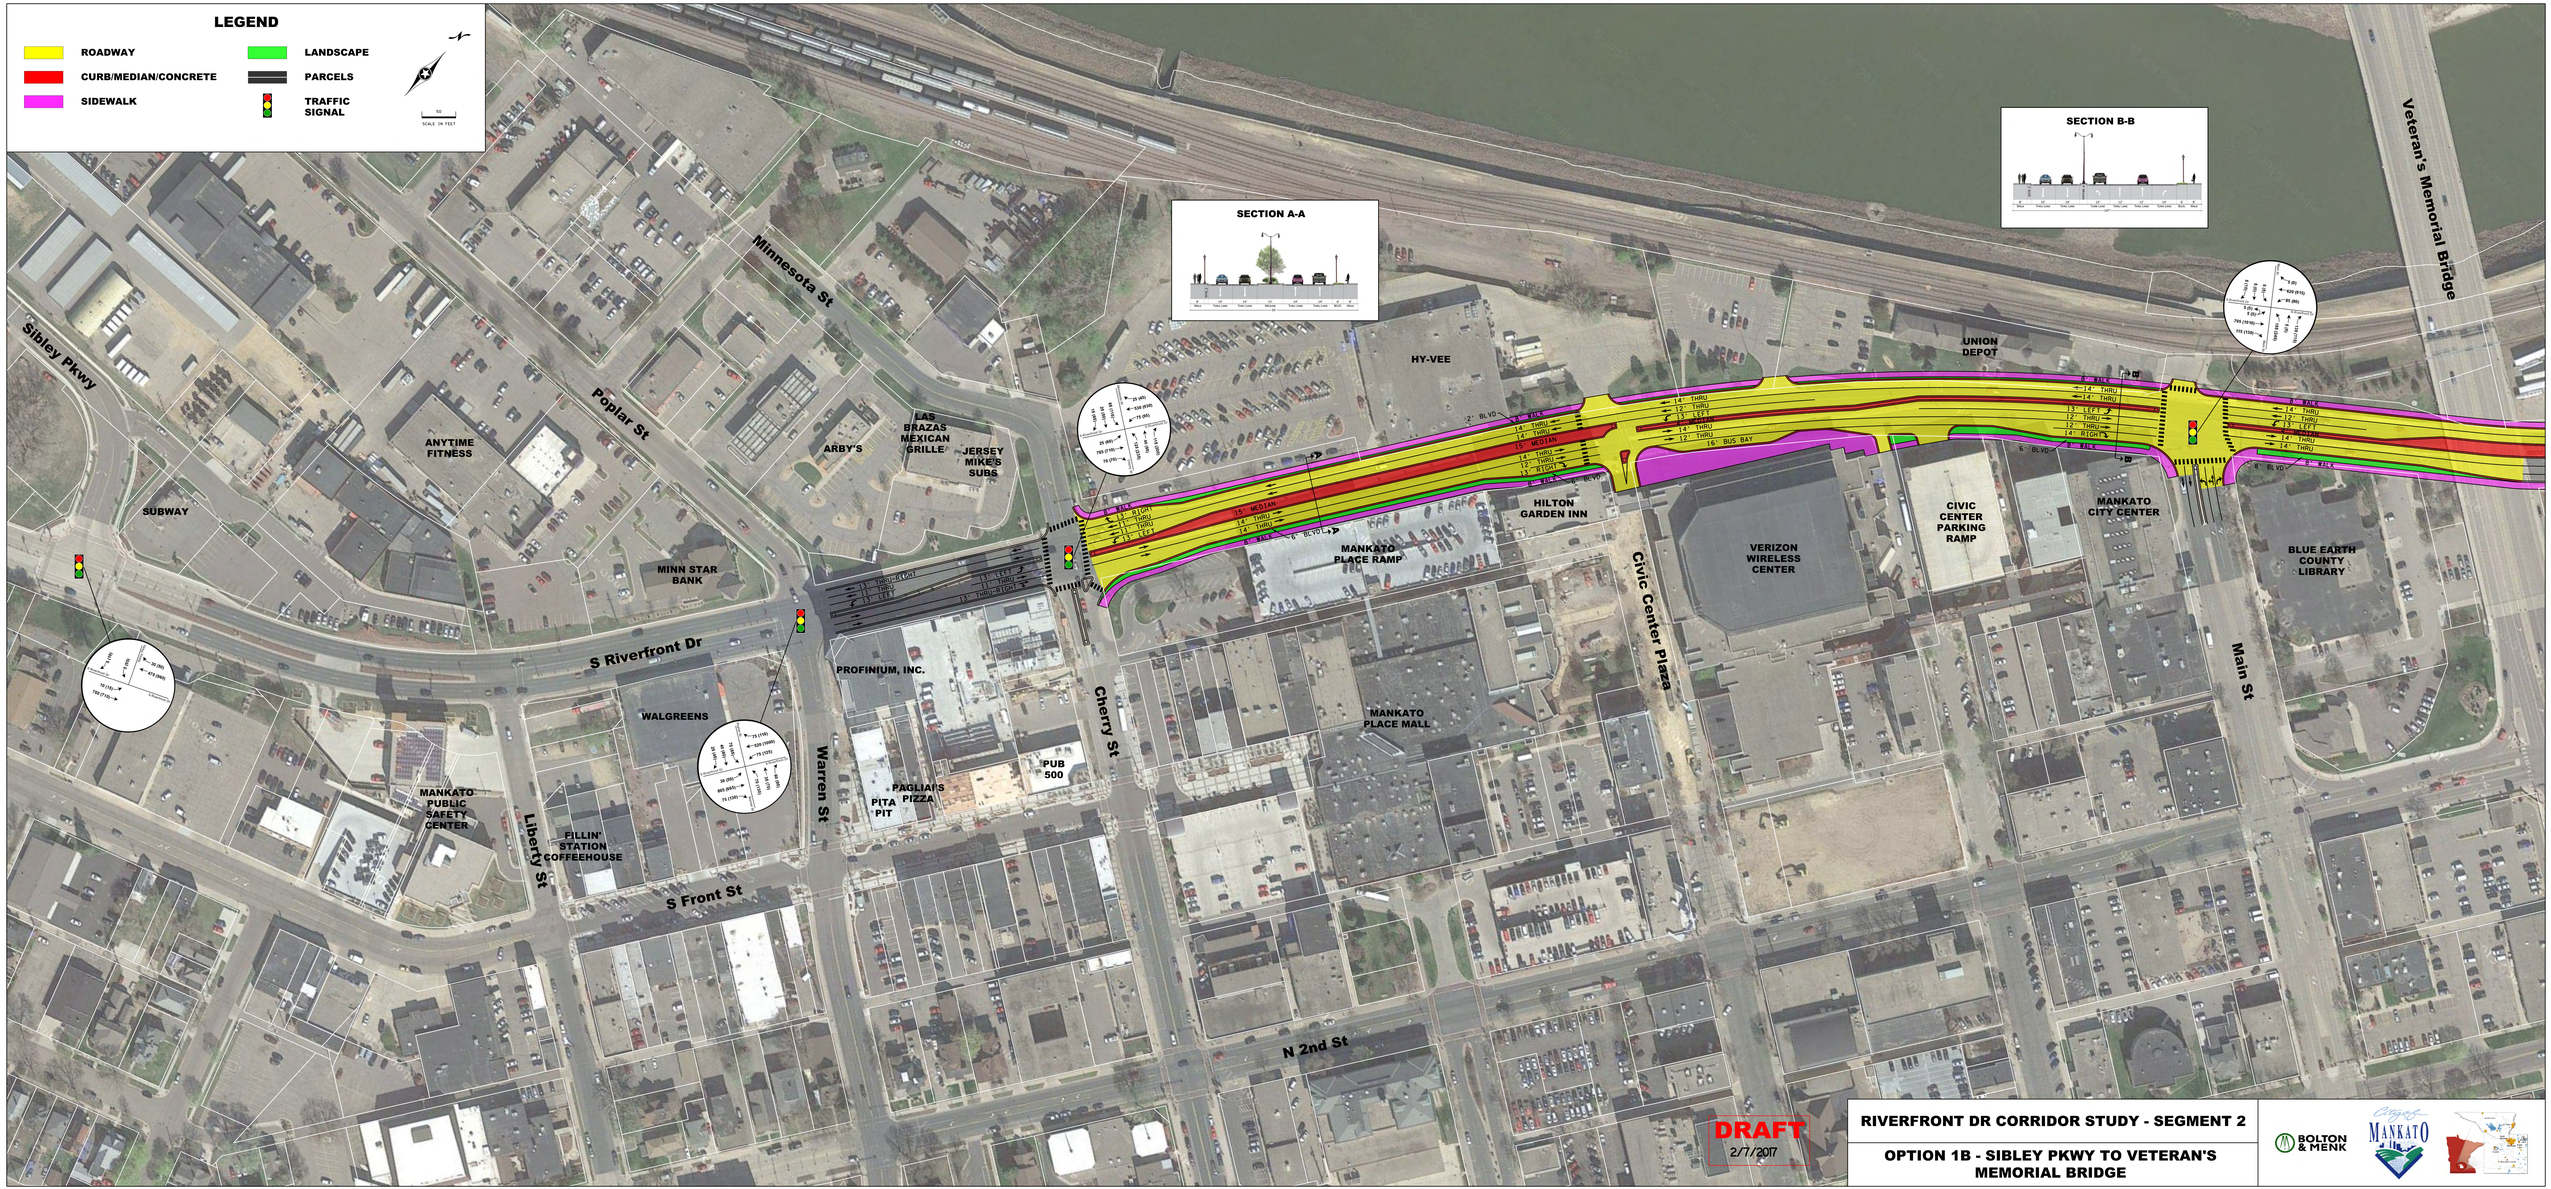
LEGEND
ROADWAY
CURB/MEDIAN/CONCRETE
SIDEWALK
LANDSCAPE
PARCELS
TRAFFIC SIGNAL
SCALE IN FEET
SECTION A-A
SECTION B-B
Sibley Pkwy
Minnesota St
Poplar St
Veteran's Memorial Bridge
ANYTIME FITNESS
SUBWAY
ARBY'S
LAS BRAZAS MEXICAN GRILLE
JERSEY MIKE'S SUBS
HY-VEE
UNION DEPOT
MINN STAR BANK
S Riverfront Dr
PROFINIUM, INC.
WALGREENS
MANKATO PUBLIC SAFETY CENTER
Liberty St
FILLIN' STATION COFFEEHOUSE
S Front St
Warren St
PITA PIT
PAGLIAI'S PIZZA
PUB 500
Cherry St
MANKATO PLACE RAMP
HILTON GARDEN INN
MANKATO PLACE MALL
Civic Center Plaza
VERIZON WIRELESS CENTER
CIVIC CENTER PARKING RAMP
MANKATO CITY CENTER
BLUE EARTH COUNTY LIBRARY
Main St
N 2nd St
DRAFT
2/7/2017
RIVERFRONT DR CORRIDOR STUDY - SEGMENT 2
OPTION 1B - SIBLEY PKWY TO VETERAN'S MEMORIAL BRIDGE
BOLTON & MENK
City of MANKATO

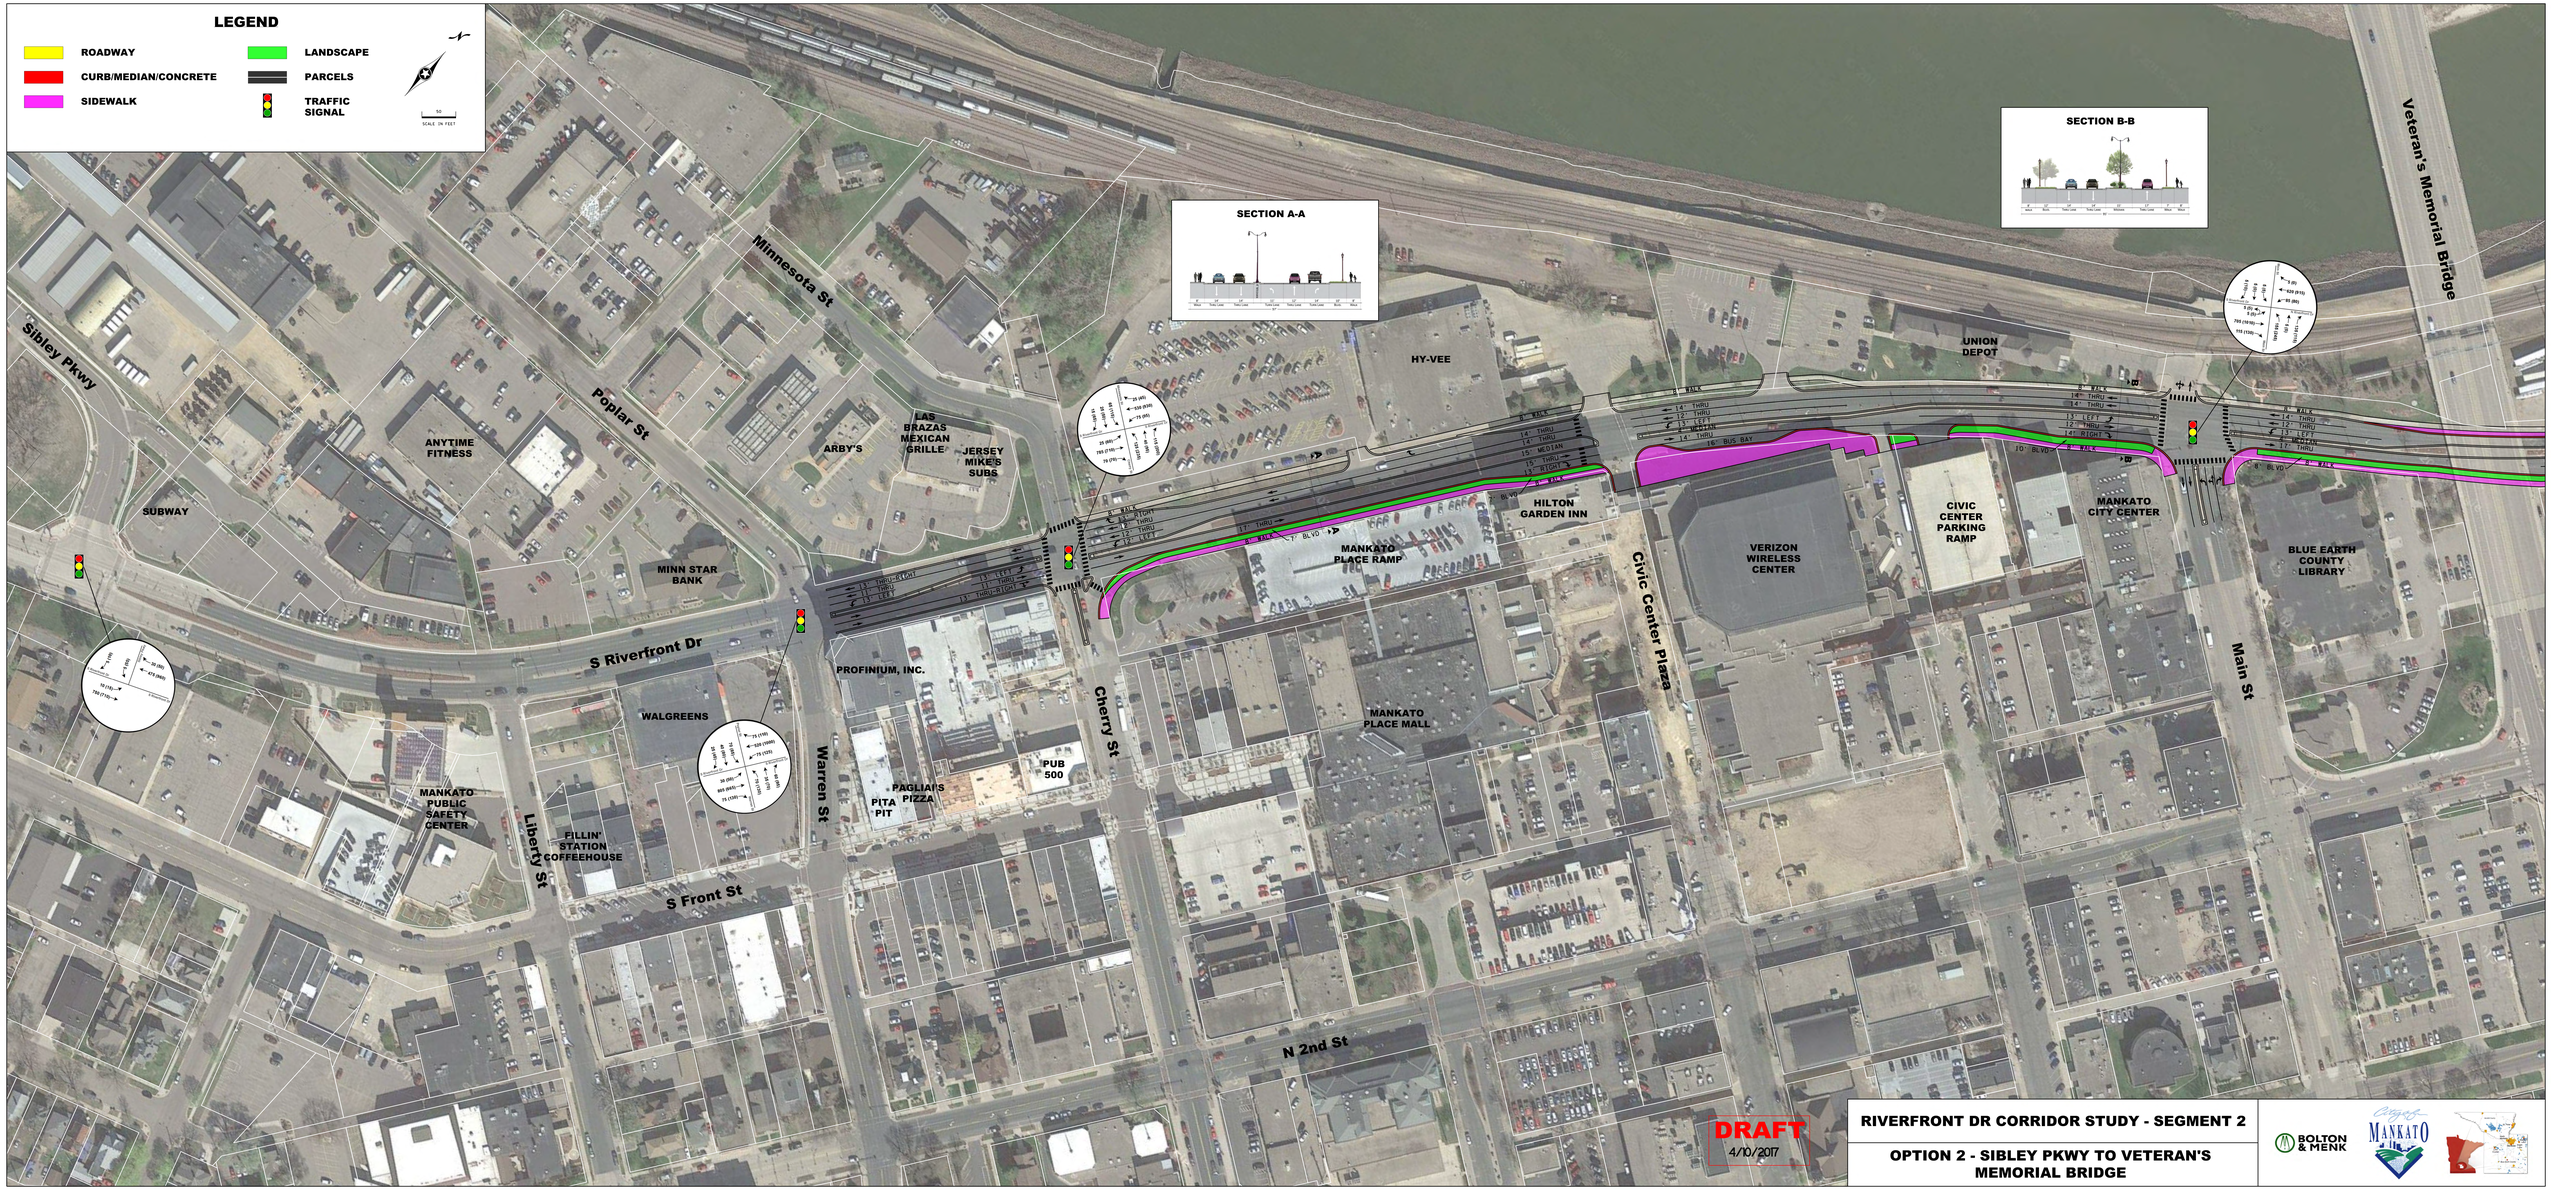
LEGEND
ROADWAY
CURB/MEDIAN/CONCRETE
SIDEWALK
LANDSCAPE
PARCELS
TRAFFIC SIGNAL
SCALE IN FEET
SECTION A-A
SECTION B-B
Sibley Pkwy
Minnesota St
Poplar St
Warren St
Liberty St
S Riverfront Dr
S Front St
Cherry St
Civic Center Plaza
Main St
N 2nd St
Veteran's Memorial Bridge
ANYTIME FITNESS
SUBWAY
MINN STAR BANK
WALGREENS
MANKATO PUBLIC SAFETY CENTER
FILLIN' STATION COFFEEHOUSE
ARBY'S
LAS BRAZAS MEXICAN GRILLE
JERSEY MIKE'S SUBS
PROFINIUM, INC.
PITA PIT
PAGLIAI'S PIZZA
PUB 500
HY-VEE
MANKATO PLACE RAMP
MANKATO PLACE MALL
HILTON GARDEN INN
UNION DEPOT
VERIZON WIRELESS CENTER
CIVIC CENTER PARKING RAMP
MANKATO CITY CENTER
BLUE EARTH COUNTY LIBRARY
DRAFT
4/10/2017
RIVERFRONT DR CORRIDOR STUDY - SEGMENT 2
OPTION 2 - SIBLEY PKWY TO VETERAN'S MEMORIAL BRIDGE
BOLTON & MENK
City of MANKATO