RIVERFRONT DR CORRIDOR STUDY - SEGMENT 4

OPTION 1 - MADISON AVENUE TO GOOD COUNSEL DRIVE

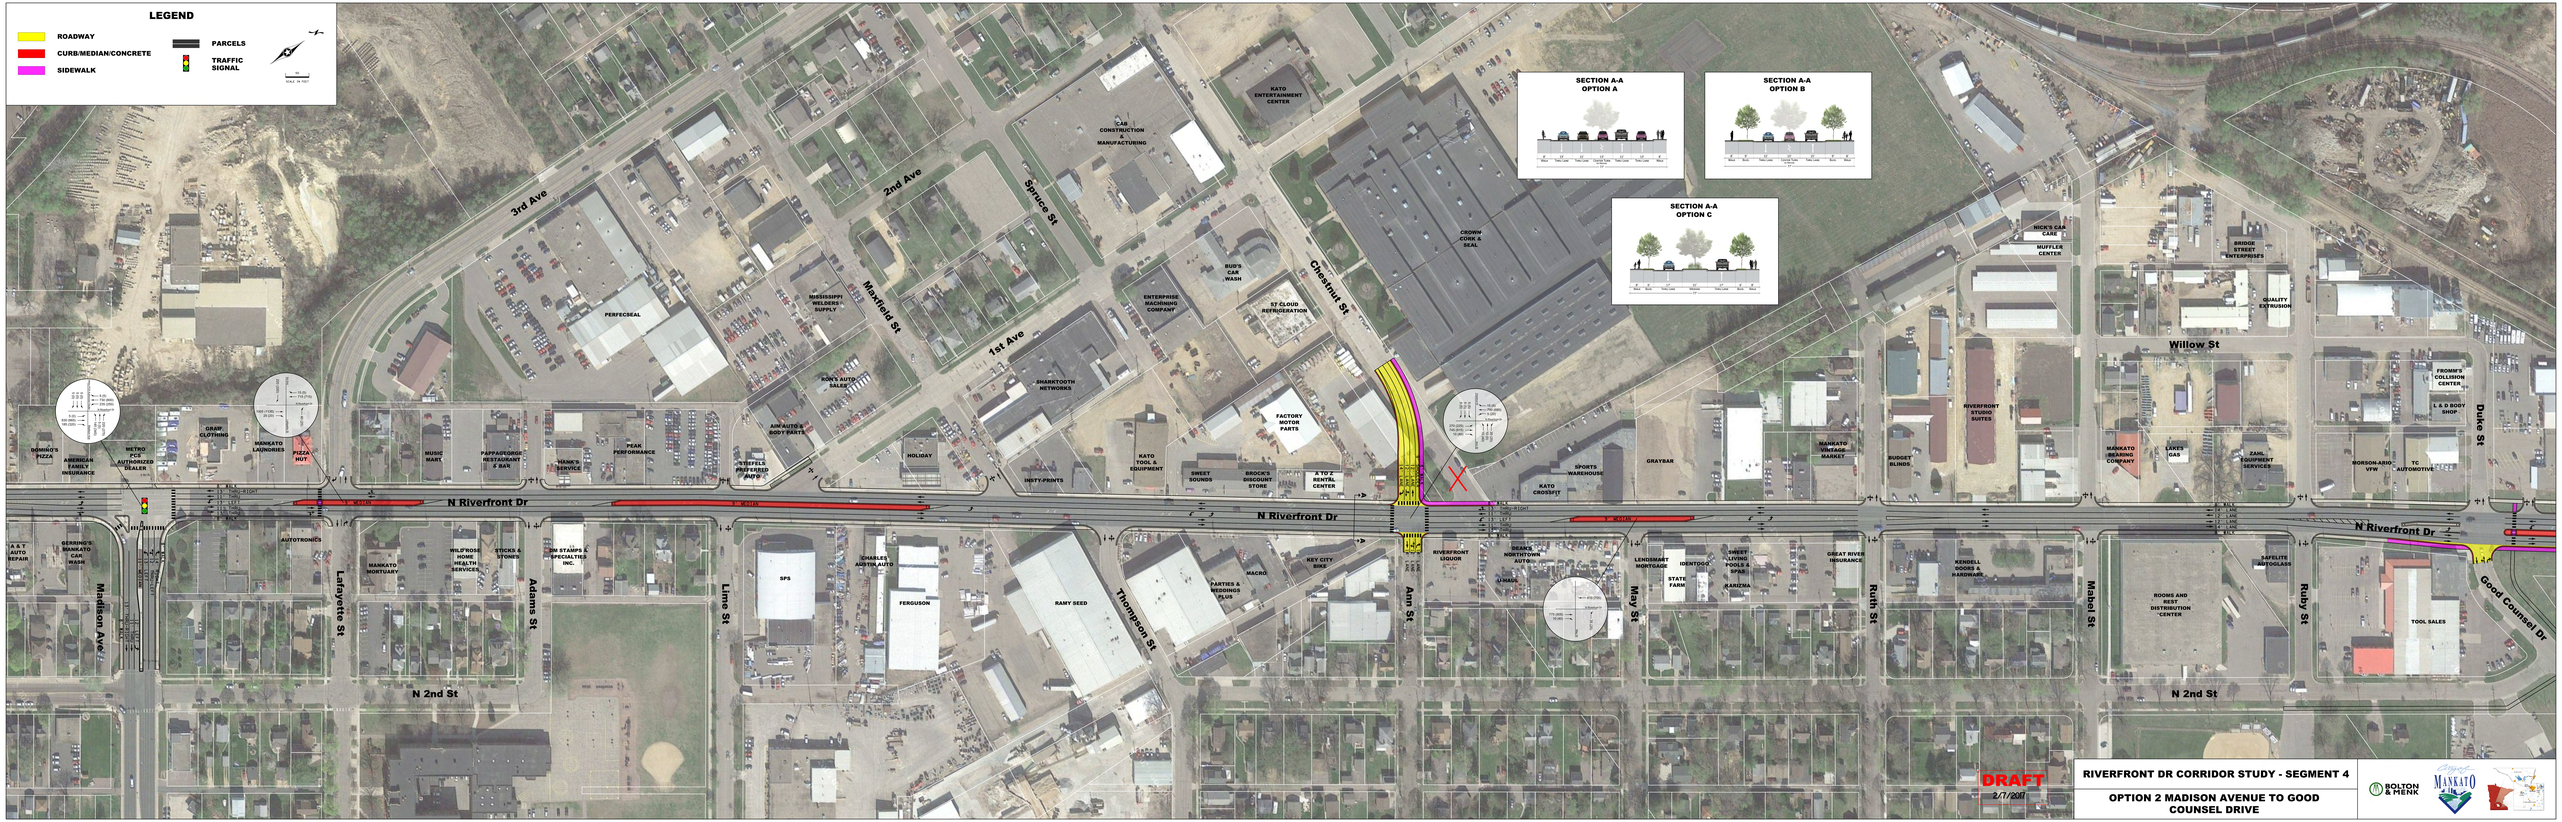

RIVERFRONT DR CORRIDOR STUDY - SEGMENT 4

OPTION 2 MADISON AVENUE TO GOOD COUNSEL DRIVE

BOLTON & MENK

MANKATO

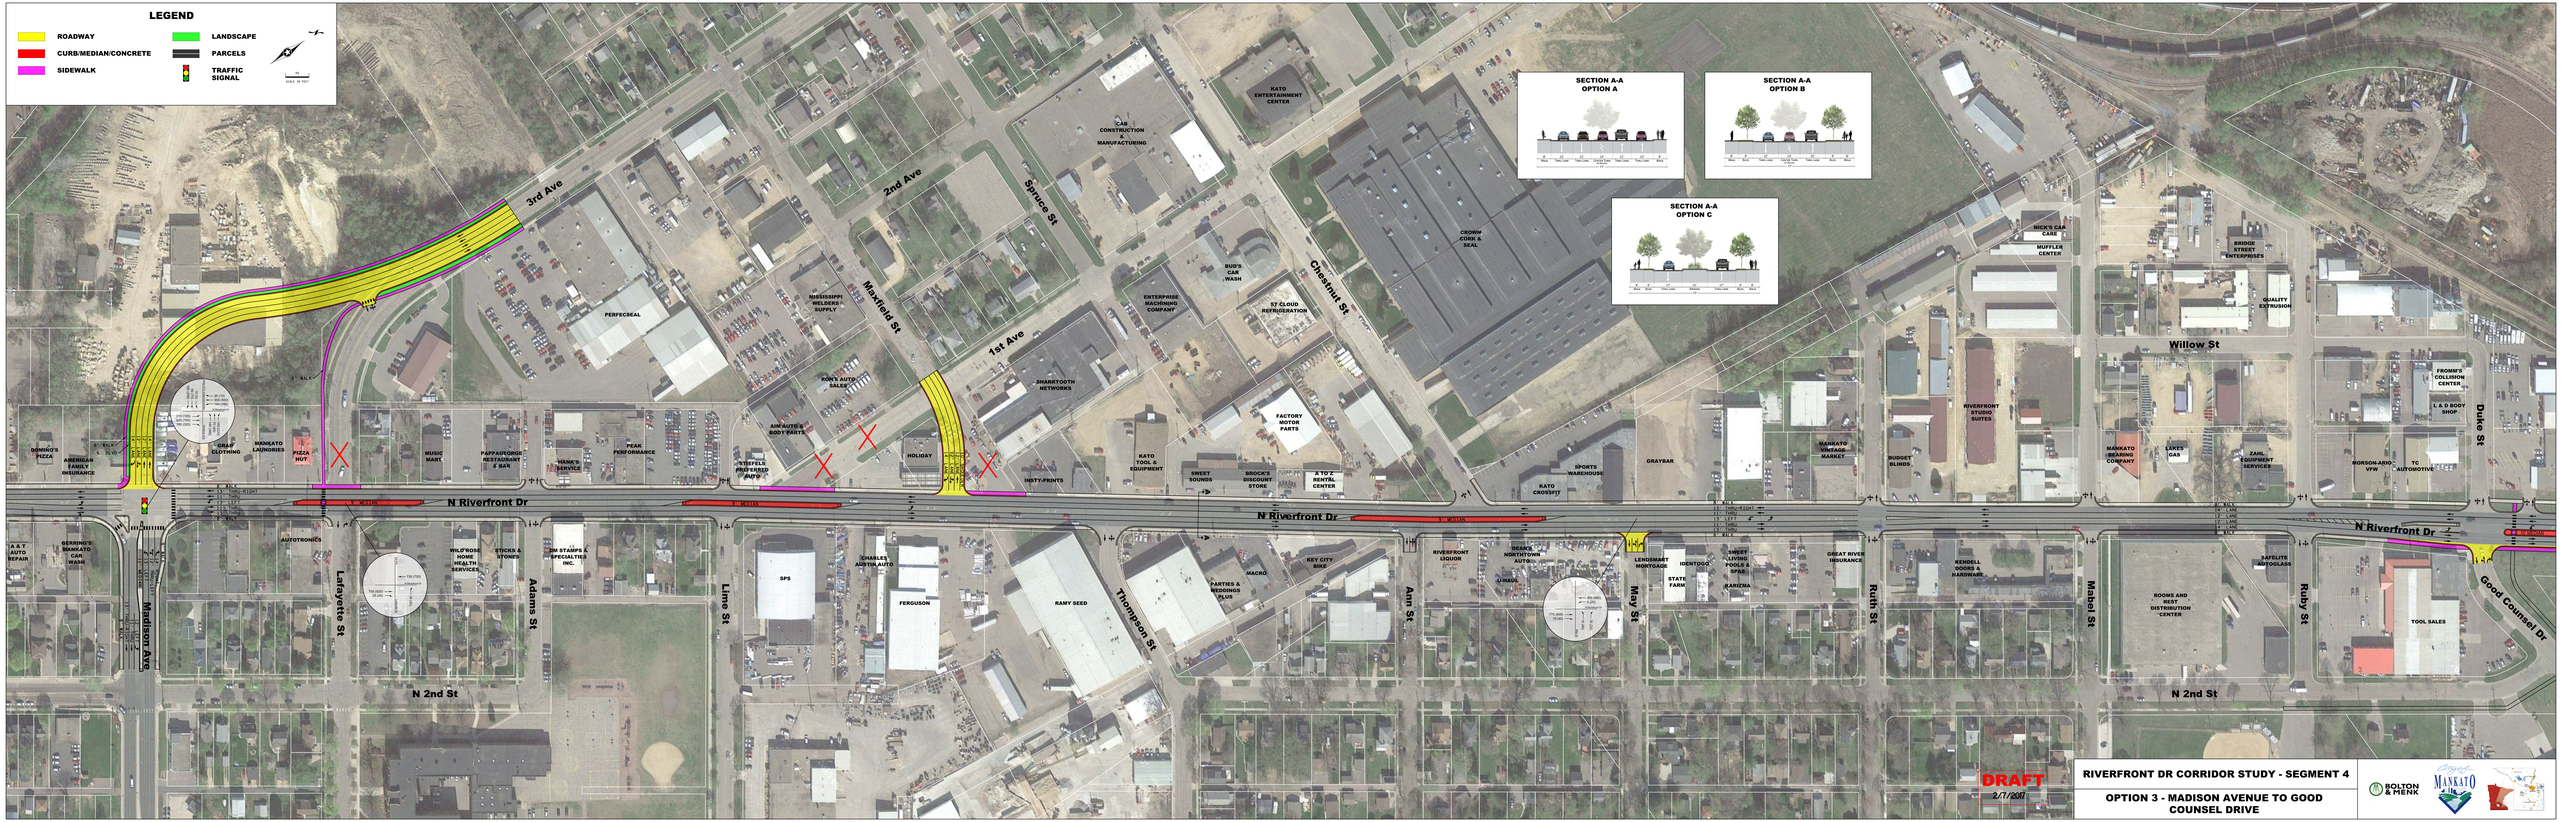
LEGEND
ROADWAY
CURB/MEDIAN/CONCRETE
SIDEWALK
LANDSCAPE
PARCELS
TRAFFIC SIGNAL
SECTION A-A OPTION A
SECTION A-A OPTION B
SECTION A-A OPTION C
N Riverfront Dr
N 2nd St
Willow St
3rd Ave
2nd Ave
1st Ave
Spruce St
Maxfield St
Chestnut St
Madison Ave
Lafayette St
Adams St
Lime St
Thompson St
Ann St
May St
Ruth St
Mabel St
Ruby St
Duke St
Good Counsel Dr
DRAFT
2/7/2017
RIVERFRONT DR CORRIDOR STUDY - SEGMENT 4
OPTION 3 - MADISON AVENUE TO GOOD COUNSEL DRIVE
BOLTON & MENK
MANKATO