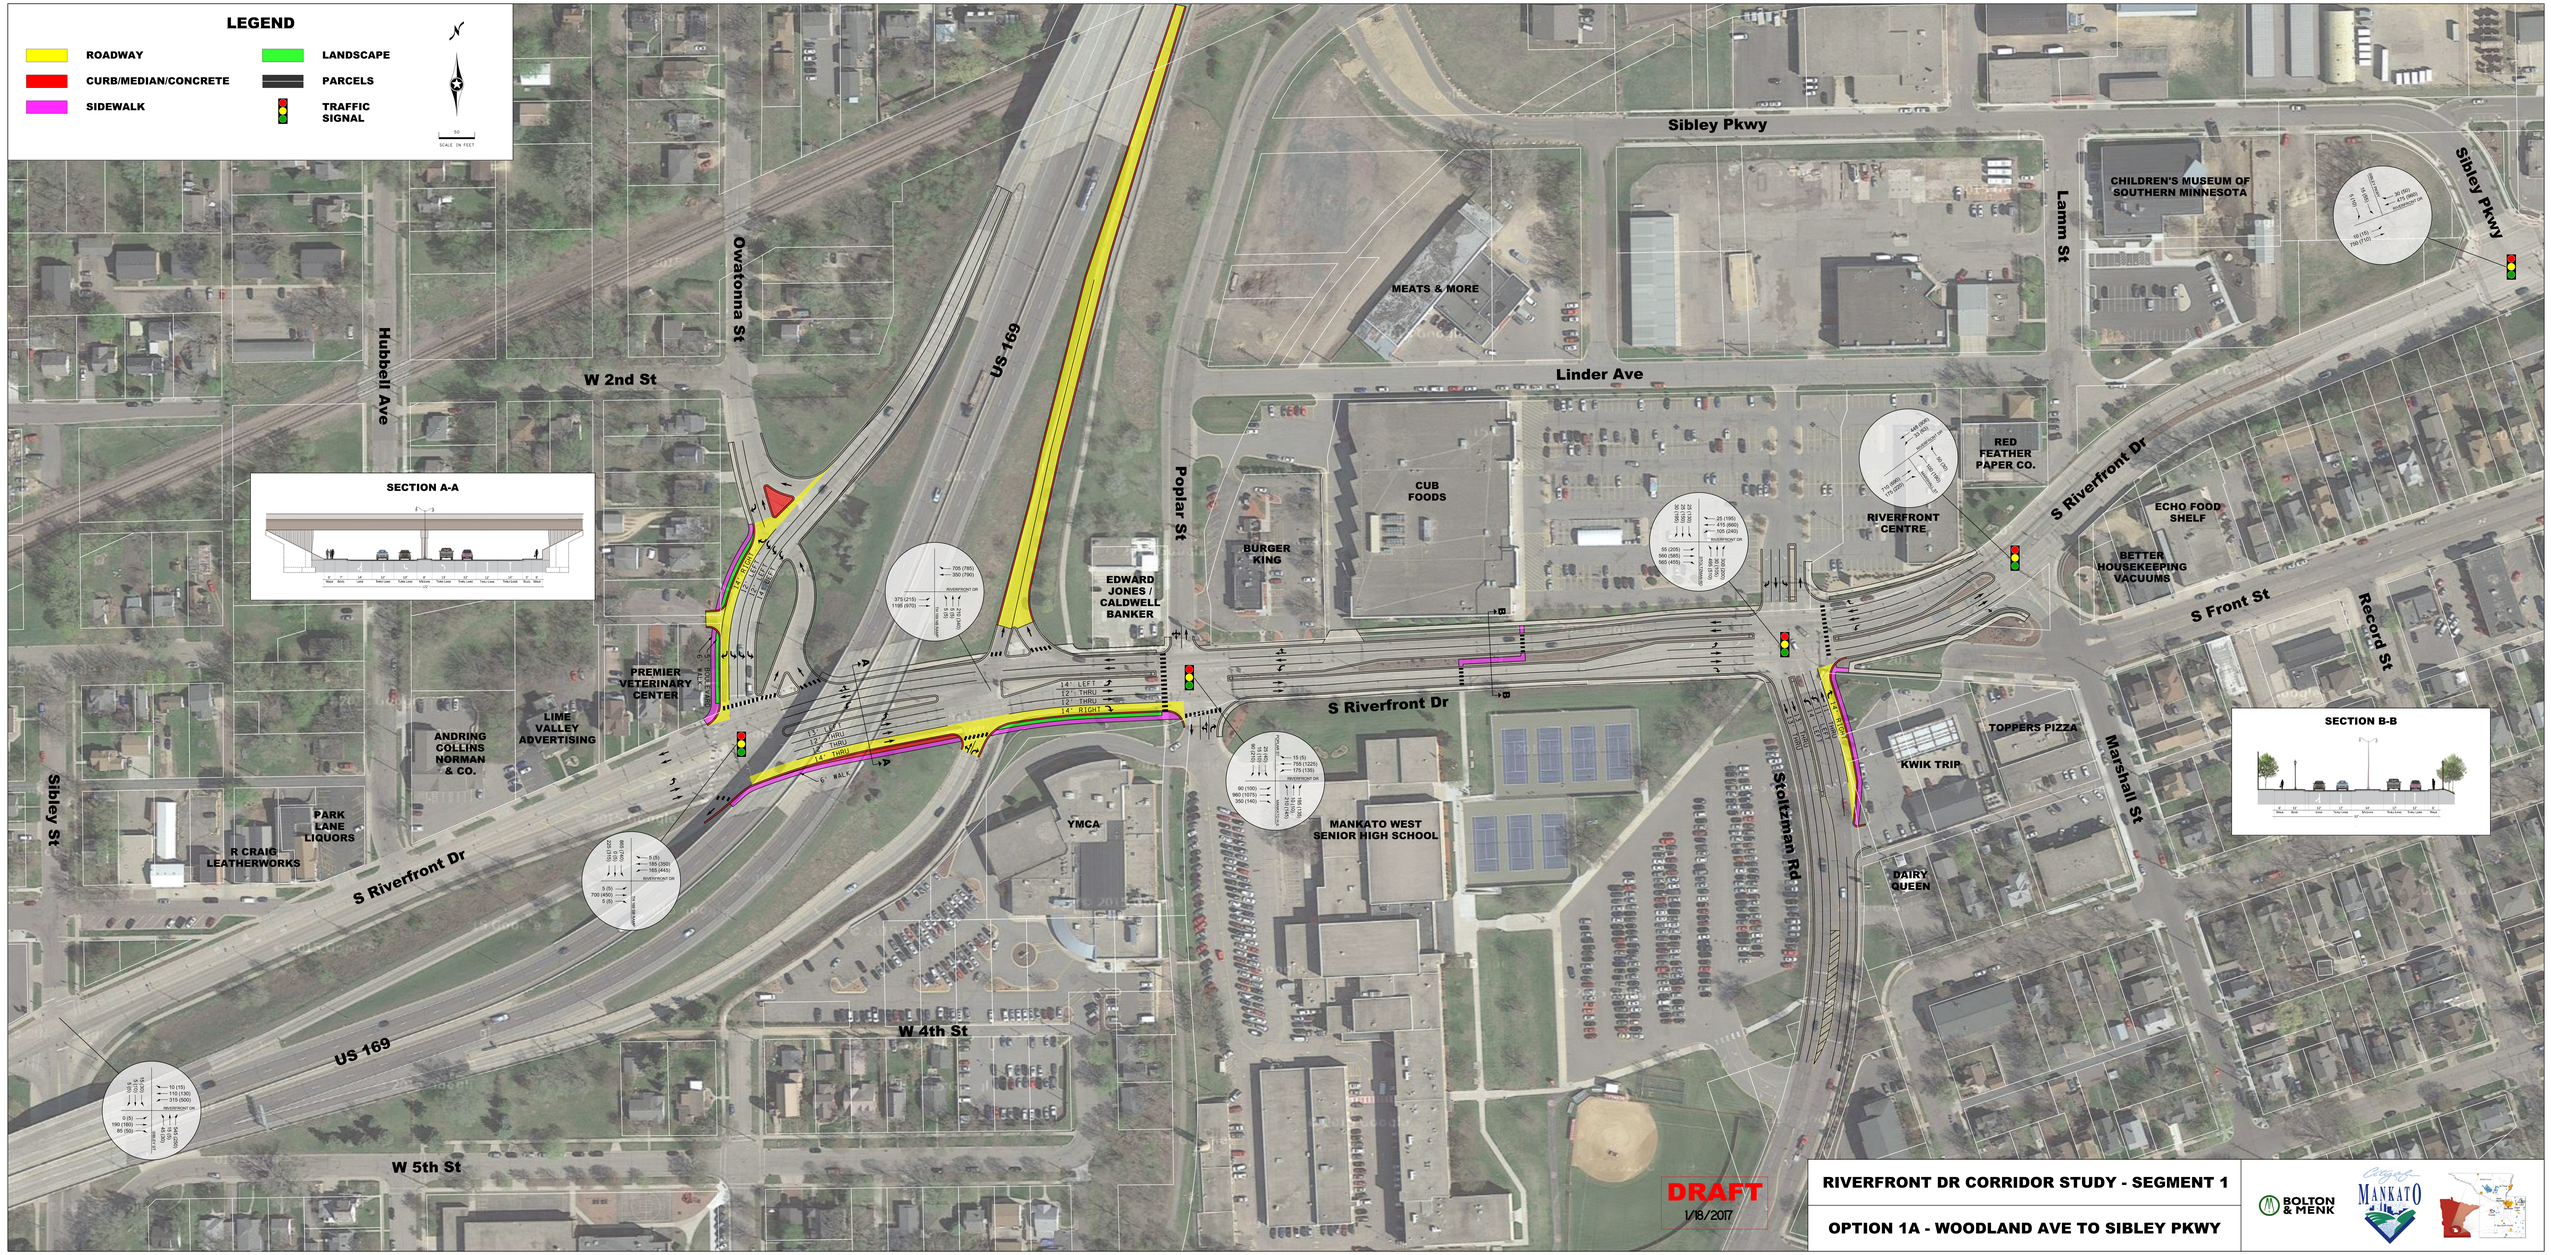
LEGEND
ROADWAY
CURB/MEDIAN/CONCRETE
SIDEWALK
LANDSCAPE
PARCELS
TRAFFIC SIGNAL
SCALE IN FEET
SECTION A-A
SECTION B-B
Sibley Pkwy
Lamm St
Linder Ave
S Riverfront Dr
S Front St
Record St
Marshall St
Stoltzman Rd
Poplar St
Owatonna St
W 2nd St
Hubbell Ave
US 169
Sibley St
W 4th St
W 5th St
MEATS & MORE
CHILDREN'S MUSEUM OF SOUTHERN MINNESOTA
CUB FOODS
BURGER KING
EDWARD JONES / CALDWELL BANKER
RED FEATHER PAPER CO.
RIVERFRONT CENTRE
ECHO FOOD SHELF
BETTER HOUSEKEEPING VACUUMS
PREMIER VETERINARY CENTER
LIME VALLEY ADVERTISING
ANDRING COLLINS NORMAN & CO.
PARK LANE LIQUORS
R CRAIG LEATHERWORKS
YMCA
MANKATO WEST SENIOR HIGH SCHOOL
TOPPERS PIZZA
KWIK TRIP
DAIRY QUEEN
DRAFT
1/18/2017
RIVERFRONT DR CORRIDOR STUDY - SEGMENT 1
OPTION 1A - WOODLAND AVE TO SIBLEY PKWY
BOLTON & MENK
MANKATO