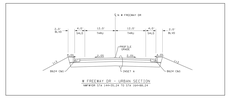

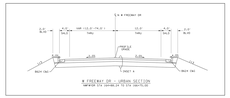

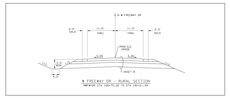

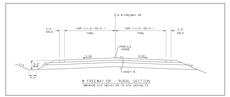

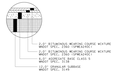

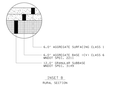

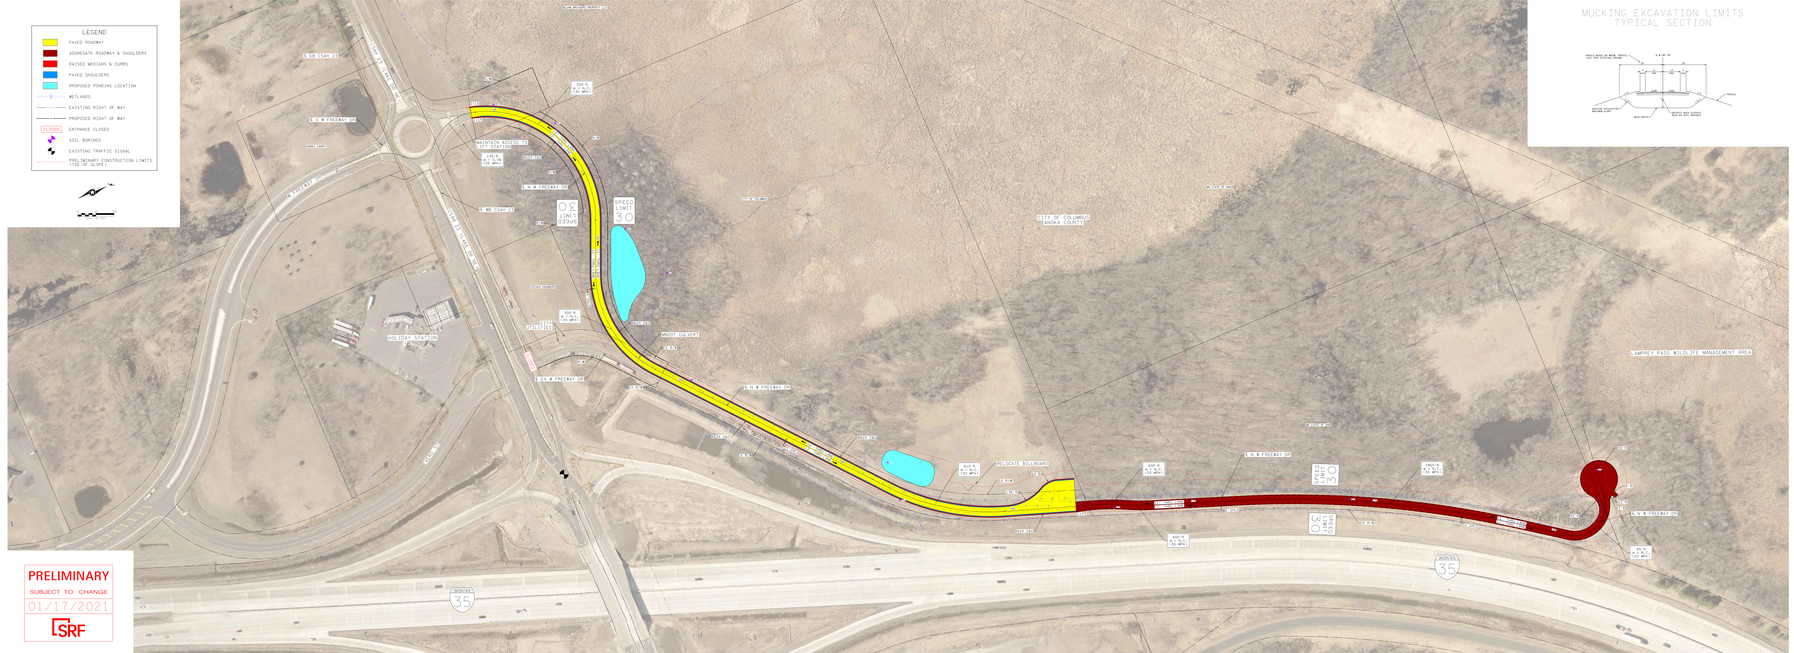

MUCKING EXCAVATION LIMITS
TYPICAL SECTION

CITY TURNAROUND

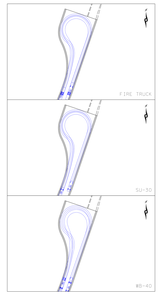
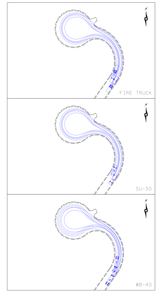
LAMPREY PASS WMA
CUL-DE-SAC